


General Notes:

Do not scale dimensions from this drawing, unless for Planning purposes.




The Contractor is responsible for checking all dimensions on site prior to commencement of the works.

This drawing is to be read in conjunction with the specification.

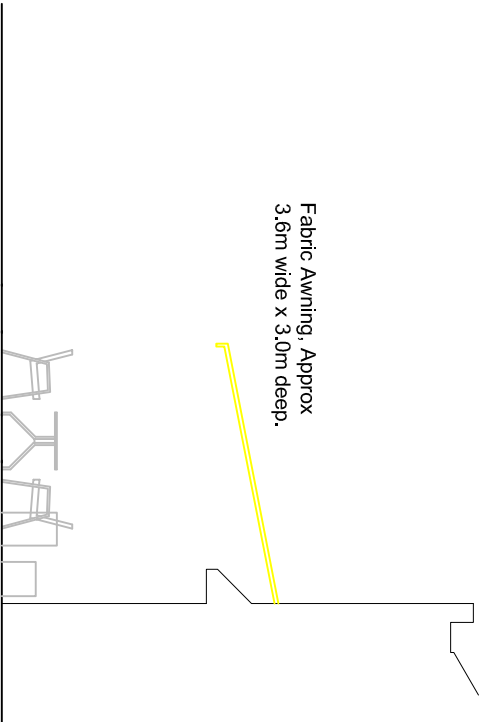

GENERAL SECTION

EXISTING ELEVATION

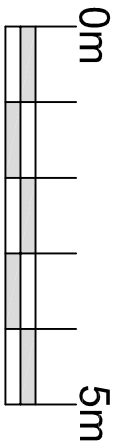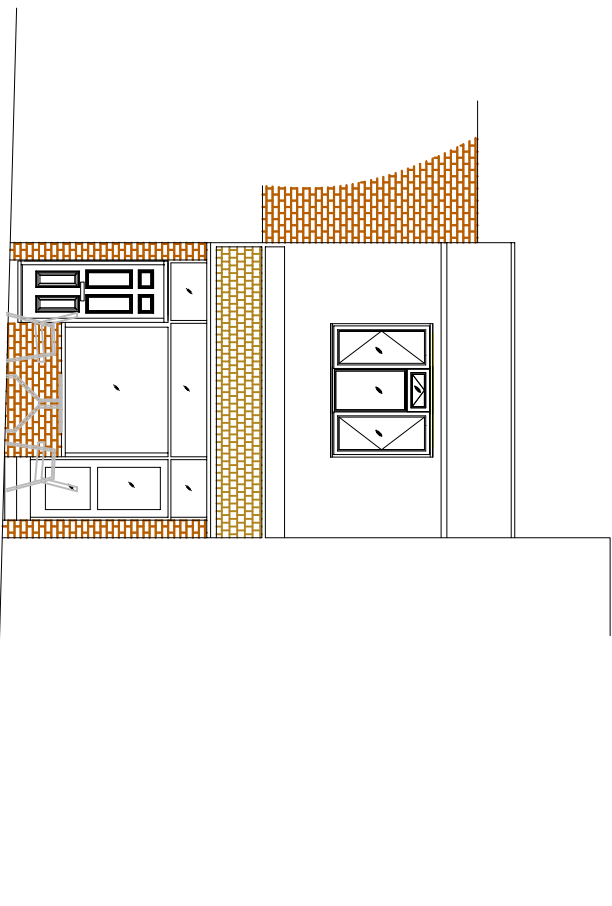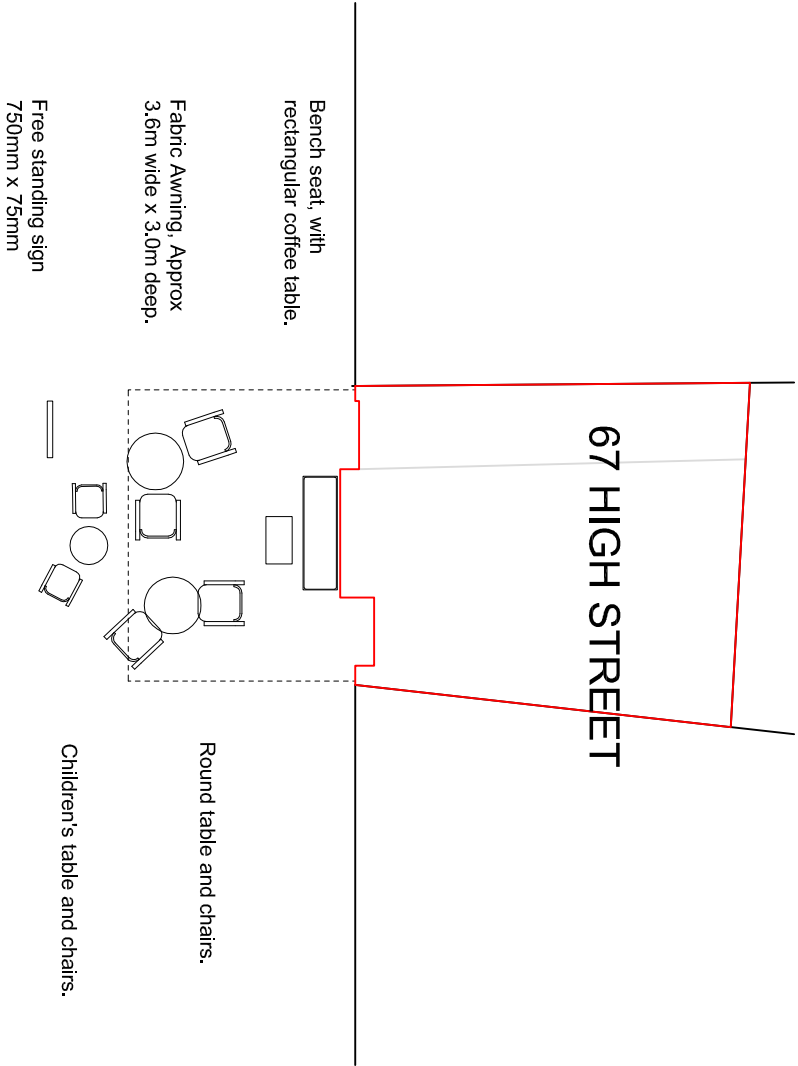

1:100 Scale bar

PROPOSED ELEVATION

|   |  |  |                                                                                        |  |                                    |                            |                        |
|---|--|--|----------------------------------------------------------------------------------------|--|------------------------------------|----------------------------|------------------------|
| <b>Brian Elstone Surveying Services Ltd</b><br>Brian Elstone, MCIOB, RMAPS, MCABE<br>Building Surveyor and Architectural Consultant<br>Registered CDM Coordinator<br><br>14 Sutton Avenue, Rustington, West Sussex, BN16 2ET<br>Phone: 01903 784884, Mobile: 07710 593021,<br>Email: brian@elstone.biz |  |  | <b>Client:</b><br>Mrs. S. Delucia, 67 High Street, Littlehampton West Sussex, BN17 5EJ |  | <b>Revision</b>                    | <b>Date</b>                | <b>Description</b>     |
| <b>Project:</b><br>Tables and Chairs to Pavement.   |  |  |                                                                                        |  | <b>Scale:</b><br>1:100             | <b>Date:</b><br>17/05/2018 | <b>Drawn By:</b><br>BE |
| <b>Drawing Title:</b><br>Front Layout, General Section and Elevations.   |  |  |                                                                                        |  | <b>Drawing Number:</b><br>1276/002 | <b>Revision:</b><br>-      |                        |