


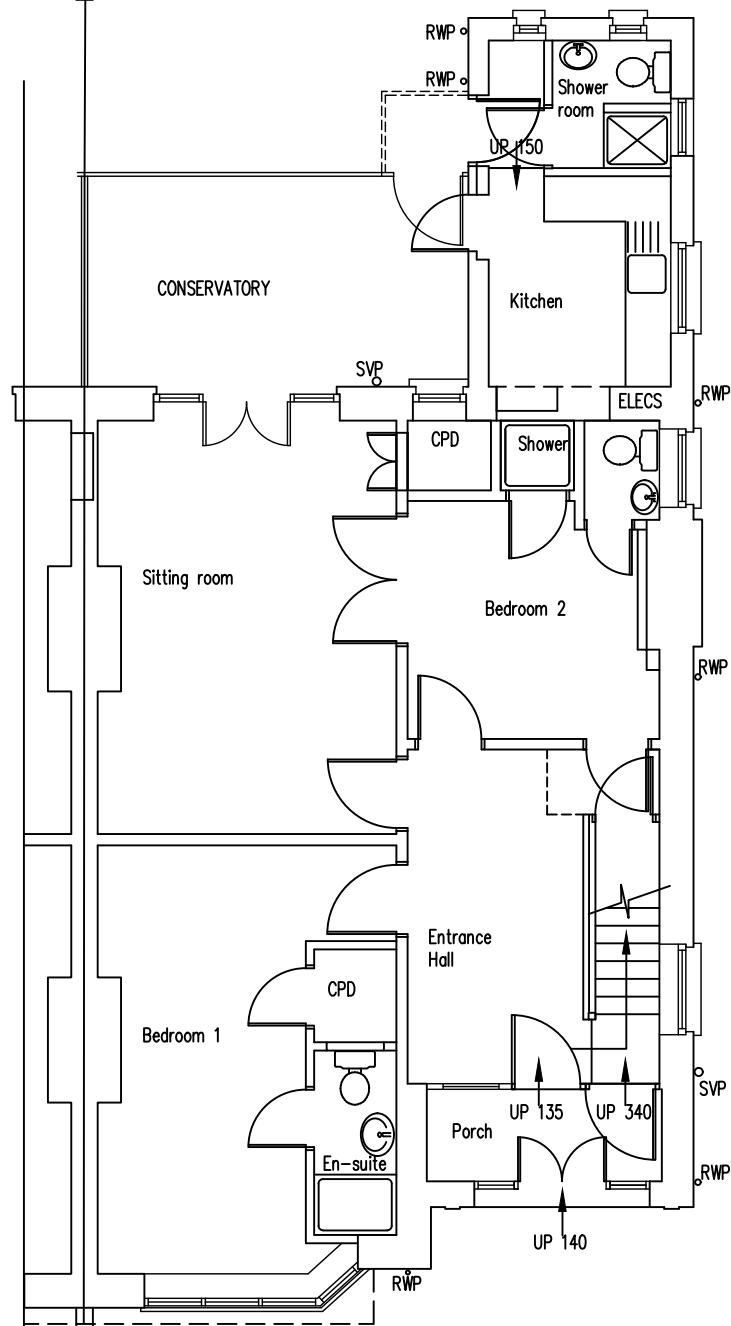


EXISTING GROUND FLOOR PLAN


Existing Car Park
allocated for the flats
Parking space 5600x2900mm

Existing Car Park
allocated for the flats
Parking space 5600x2900mm

Existing Car Park
allocated for the flats
Parking space 5600x2900mm

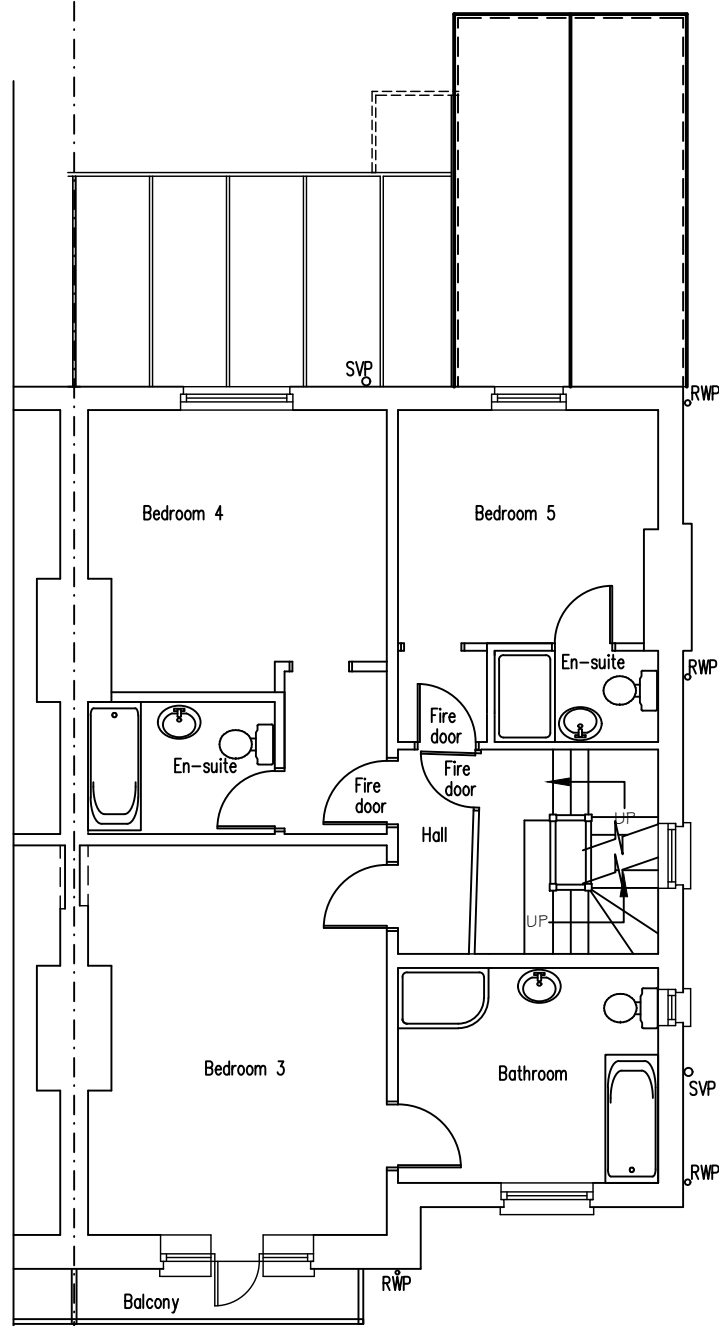

EXISTING FIRST FLOOR PLAN

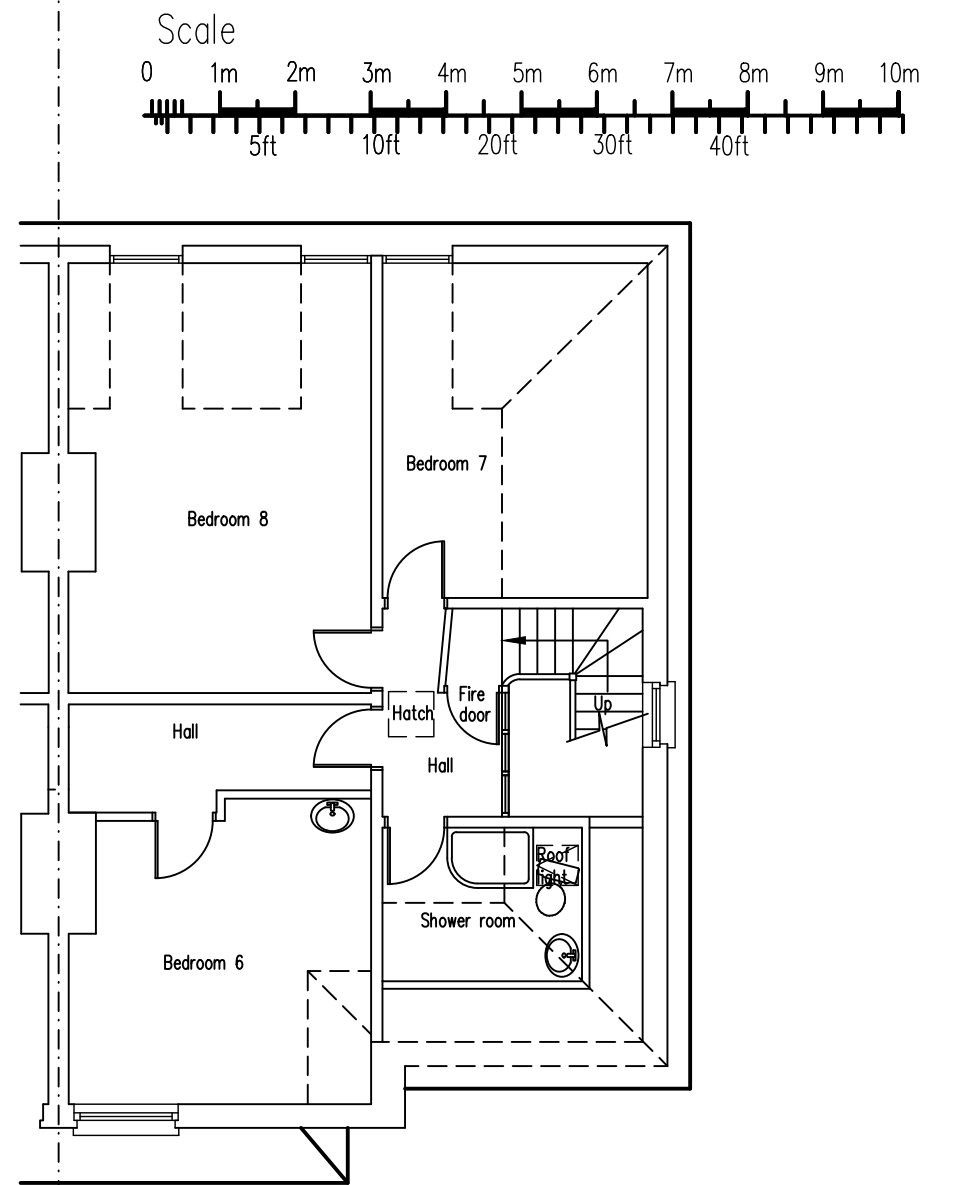

EXISTING SECOND FLOOR PLAN

Elegant designs

Elegant Designs - Elly Hutton
Tel. 01372 270224

256 Barnett Wood Lane, Ashted,
Surrey KT21 2BY

PROJECT

Change of use from single dwelling to flats
71 Beach Road, Littlehampton,
BN17 5JH
for Dr Chelliah Chandrarajan

SCALE **1:100 on A3**

DATE **11/03/21** Drawn by EH

PROJECT DRAWING NUMBER
BRL-1 **02** REVISION
A

DRAWING

EXISTING FLOOR PLANS