
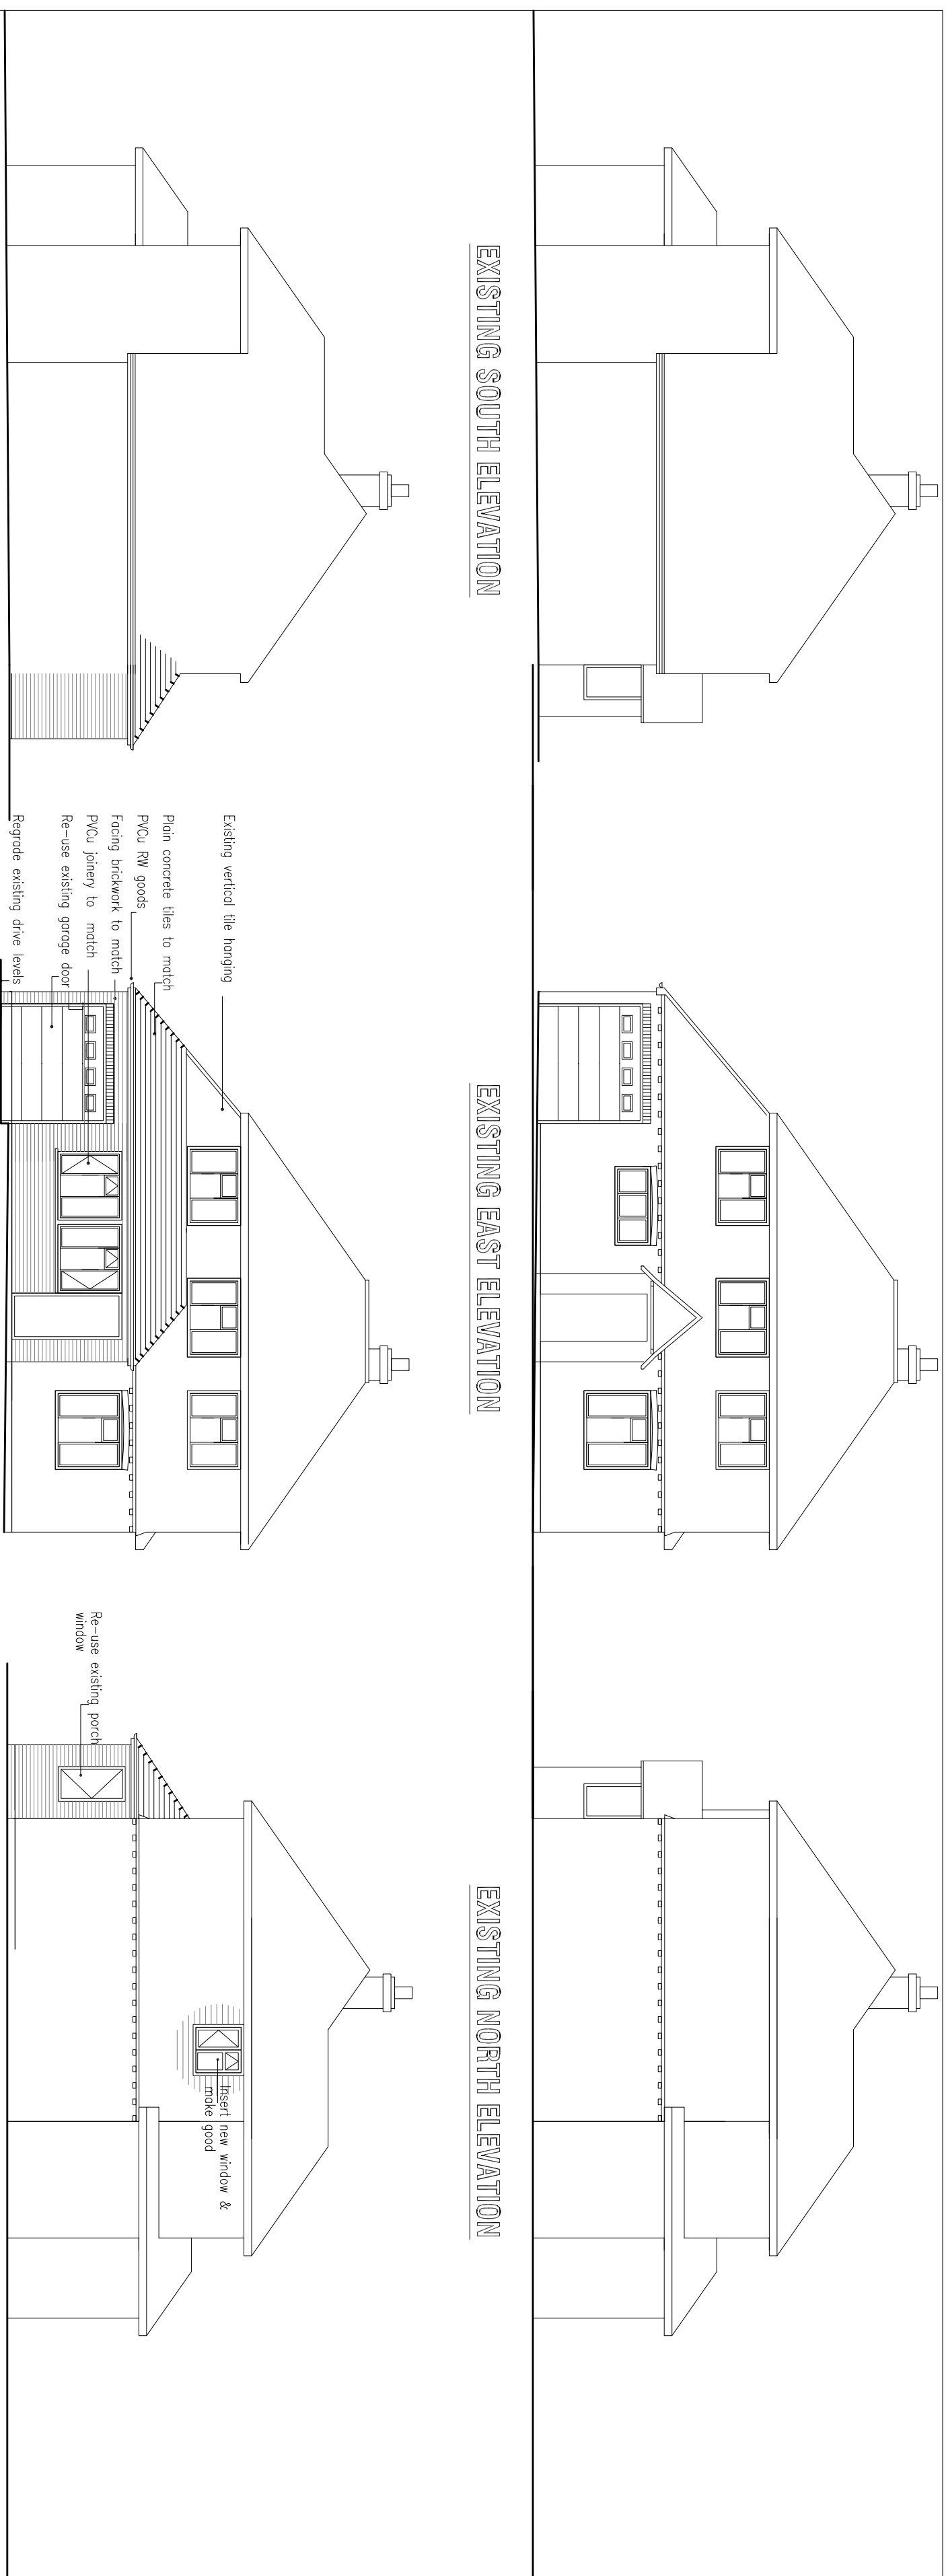
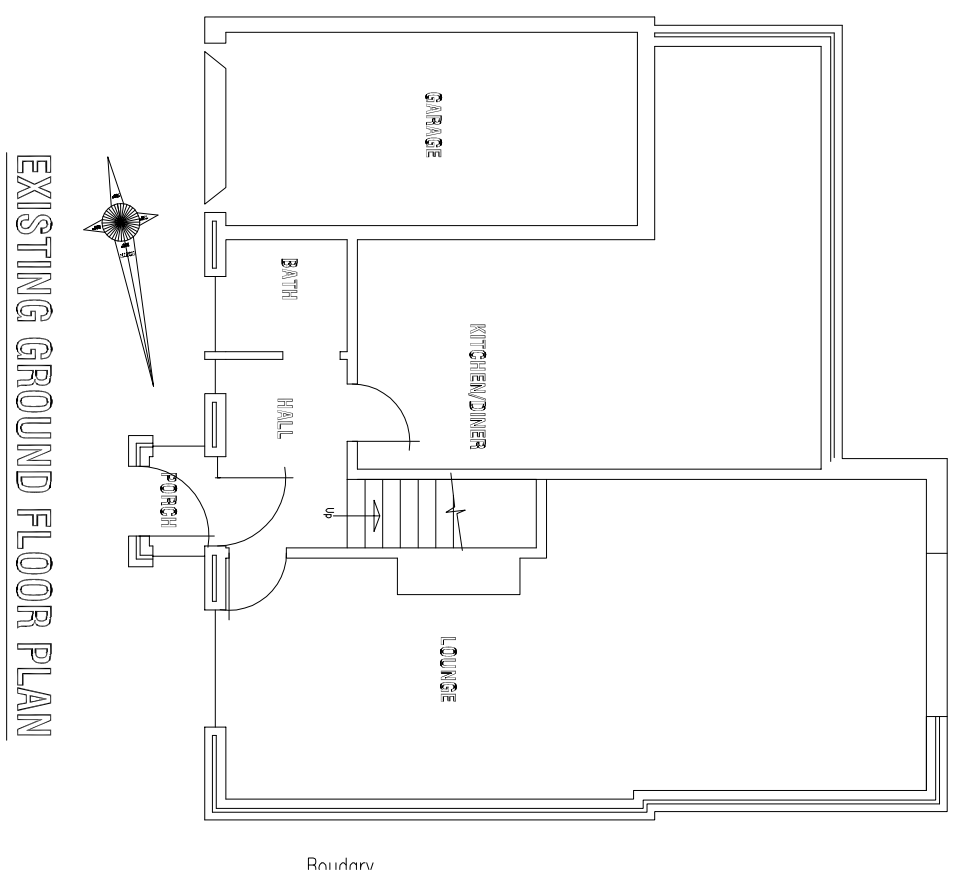
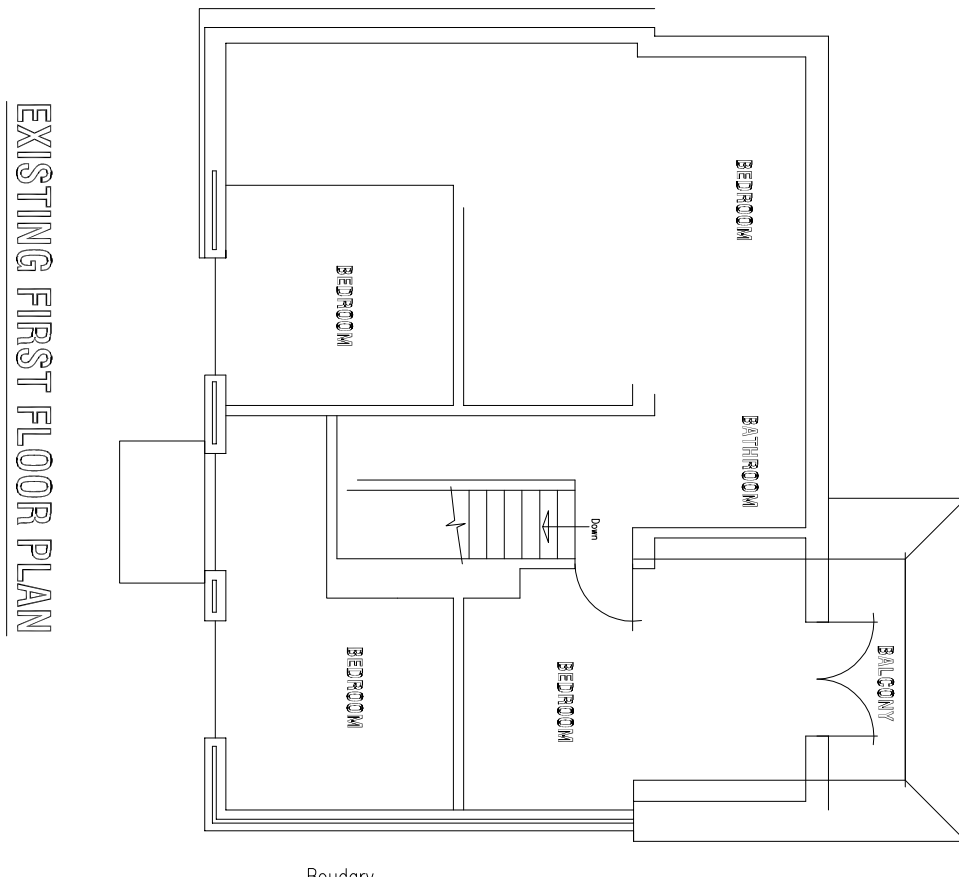
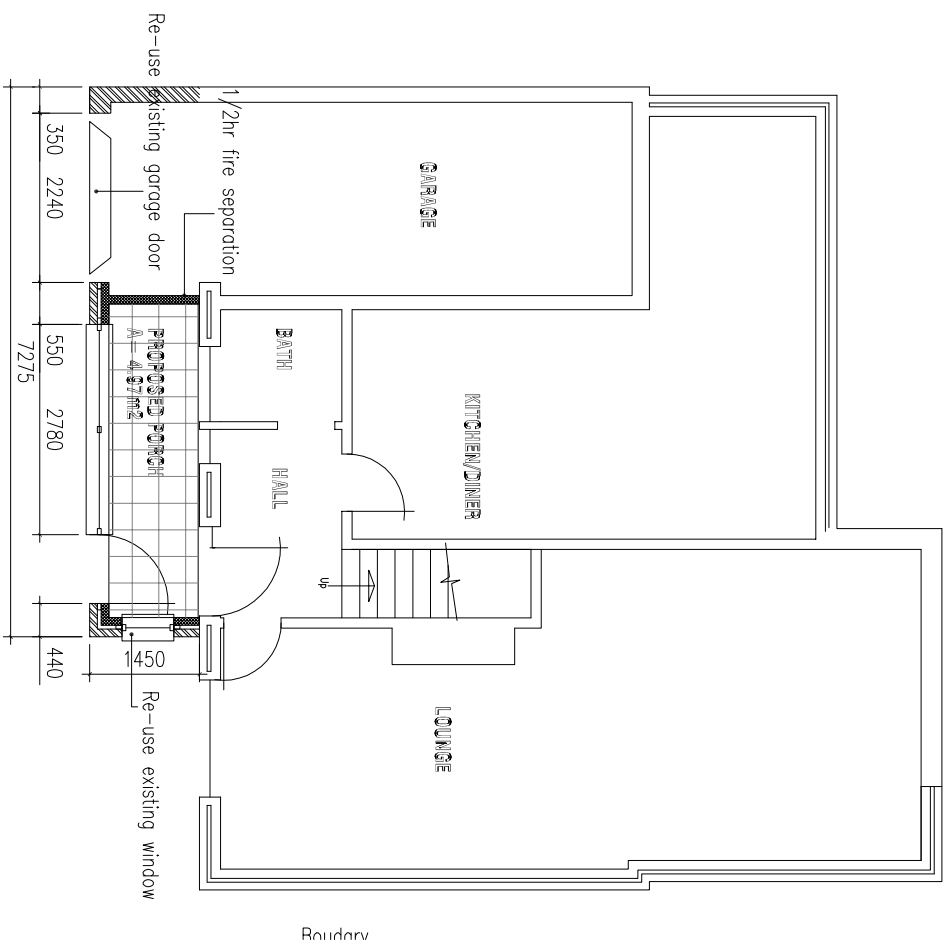


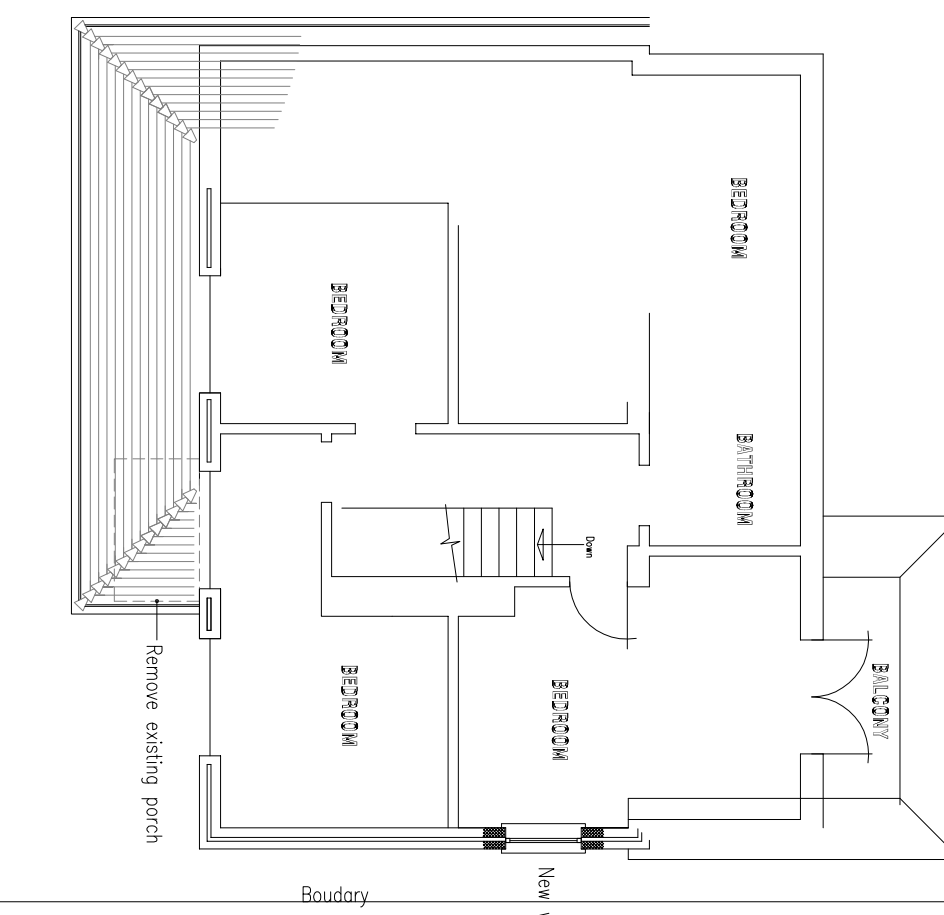

GENERAL NOTES:

This drawing has been prepared for the purposes of Permitting and Building Regulation consents only. All measurements to be checked on site prior to commencement of work or installation of components.

Any work carried out prior to obtaining the necessary local authority and/or Building Control consents is entirely at the owner/builders own risk.

The property owner is reminded that he/she may have obligations under the Health and Safety Regulations, the Party Wall Act, Species Protection legislation and that there may legal constraints relating to existing or offering the property.

From sites are indicated and any work should be done in accordance with the existing conditions.

Where structural steelwork is being used the fabricator must check all dimensions and details prior to fabrication.

Where steel trusses are being used the truss manufacturer must check all dimensions and details.

Gas, electricity and water incoming mains supplies have not been traced, it is doubtful as to their location, consult the appropriate provider.

This drawing should be read in conjunction with the accompanying notes and structural calculations where appropriate.

PLANNING DRAWING	
Ver:	Date:
Description:	
Job: PROPOSED SINGLE STORY FRONT EXTENSION TO GROUND FLOOR AND EXTEND GARAGE. NEW SIDE WINDOW	
Drawing Title: GENERAL ARRANGEMENT	
Client: MR. & MRS. G. TONGEMAN	
Site Address: 64 ST MARTS DRIVE LITTLEHAMPTON BN17 5DQ	
Job No: 1011126	Plot size: A1
Date: March 10 2011	Scale: 1:100; 1:50; 1:20 & as noted
Permit No. PP- 01415779	Dwg. No. 1011126.0
	Var: