


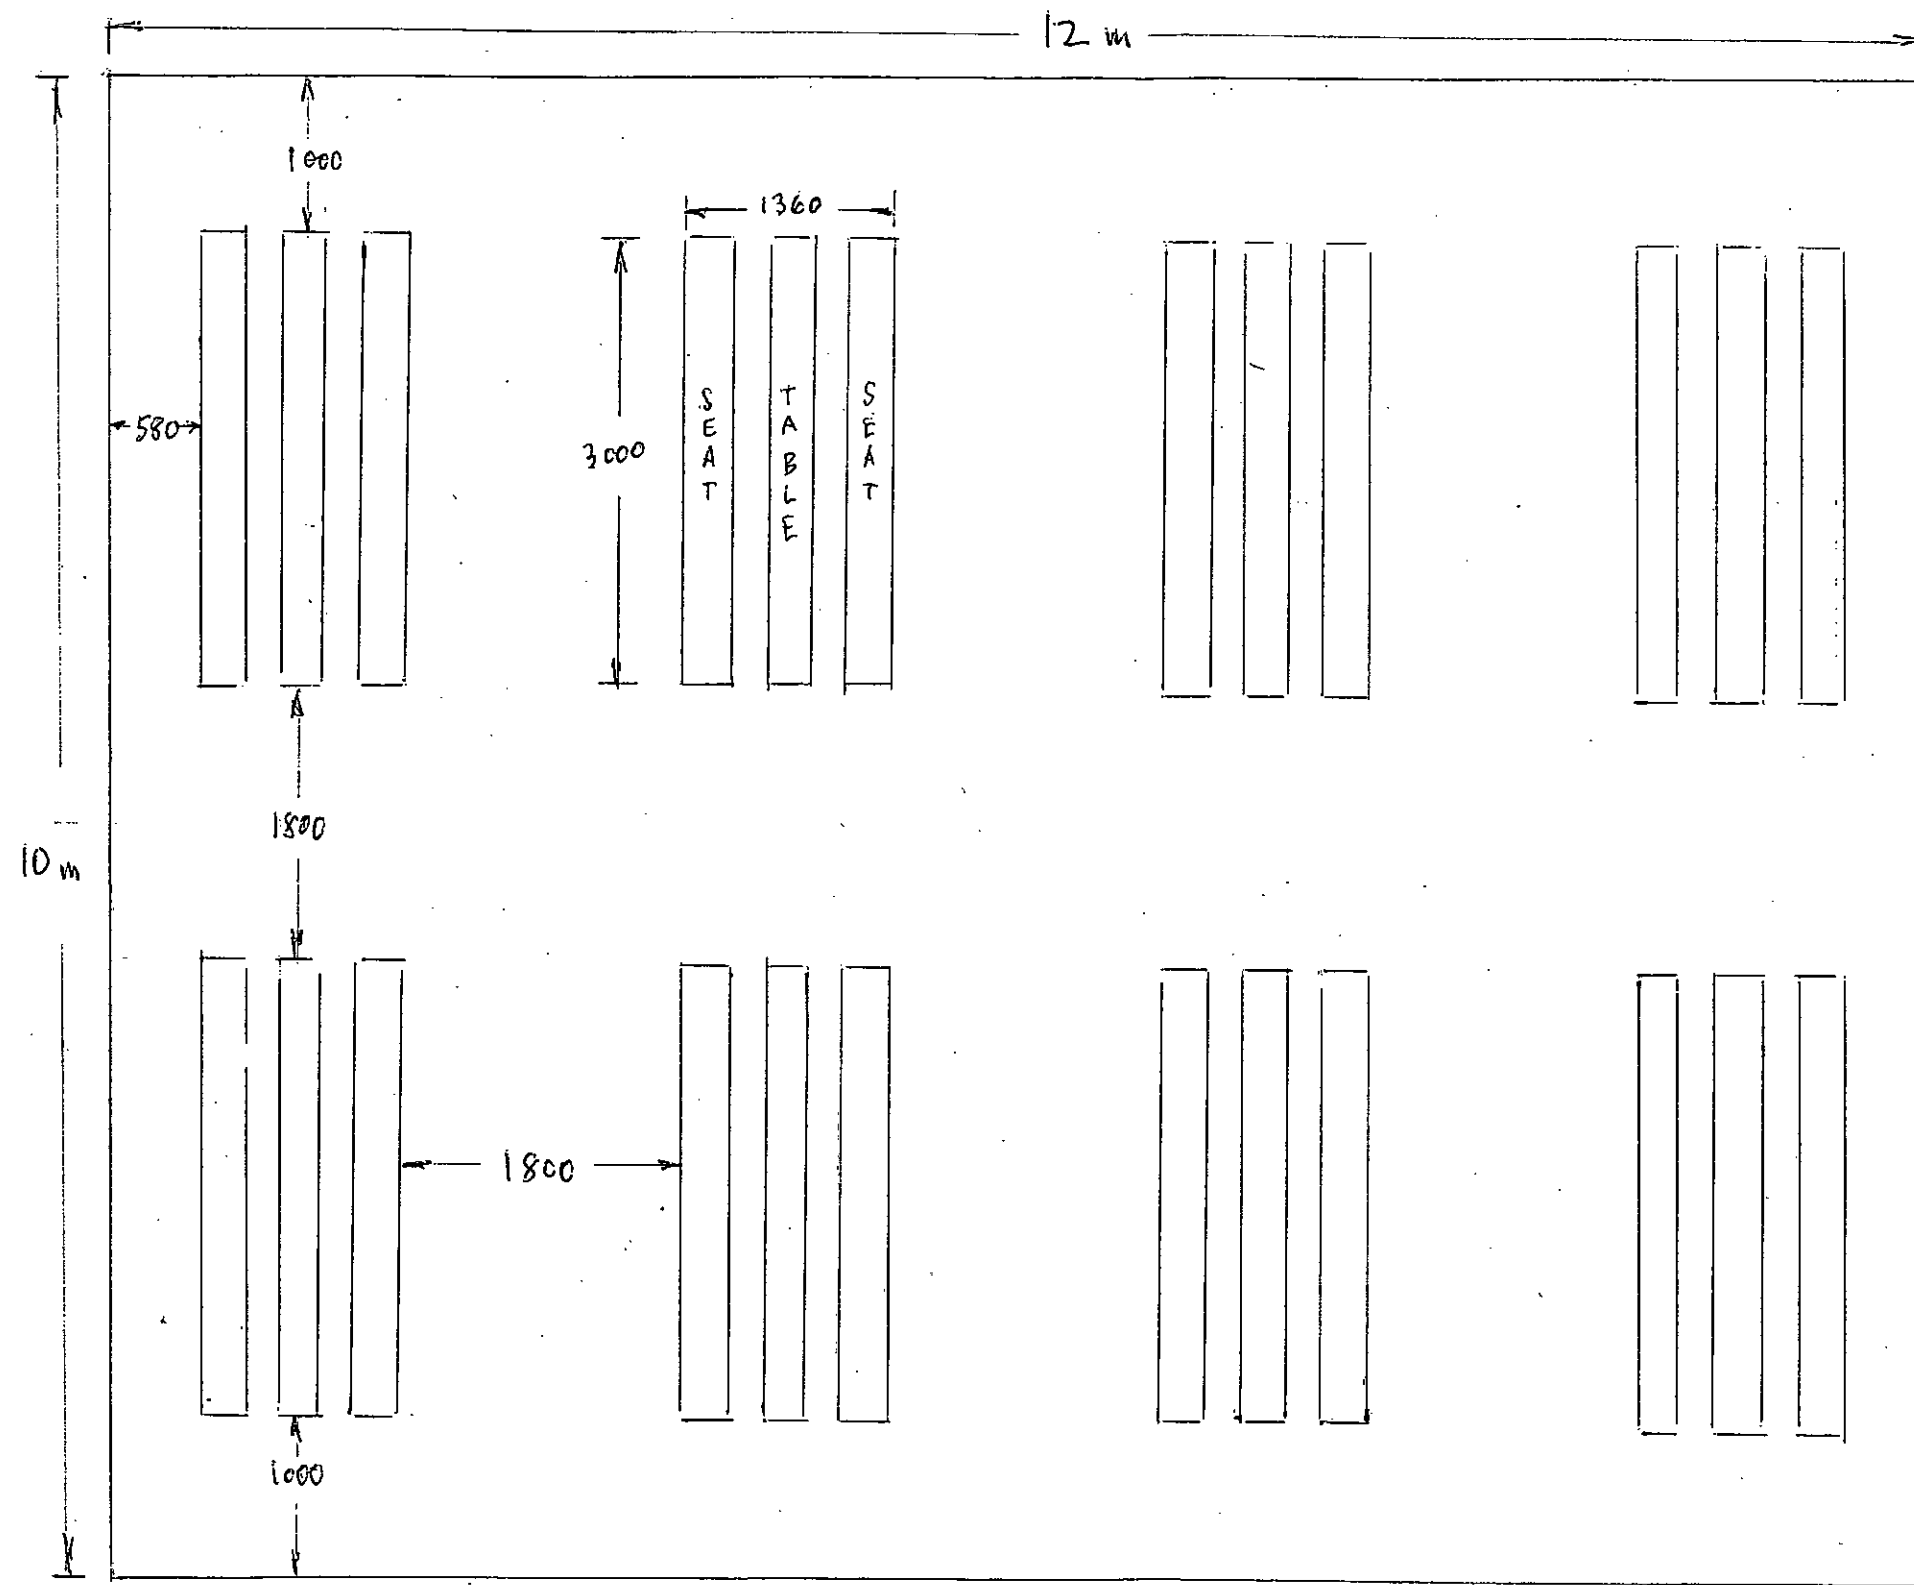

EAST BEACH CAFE
DECKING - PICNIC TABLES
SCALE 1:50