

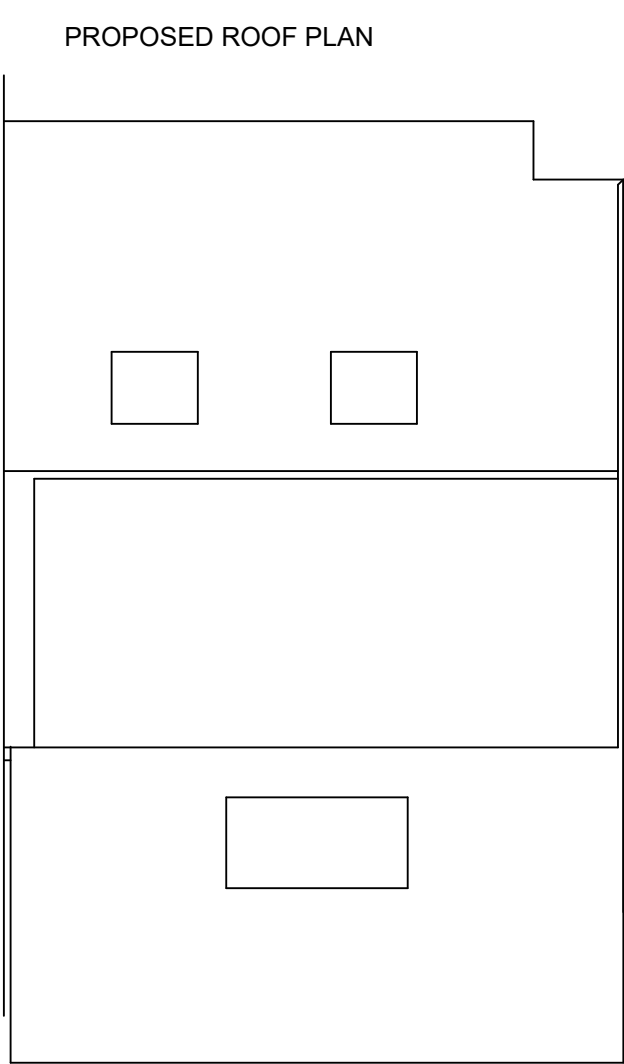
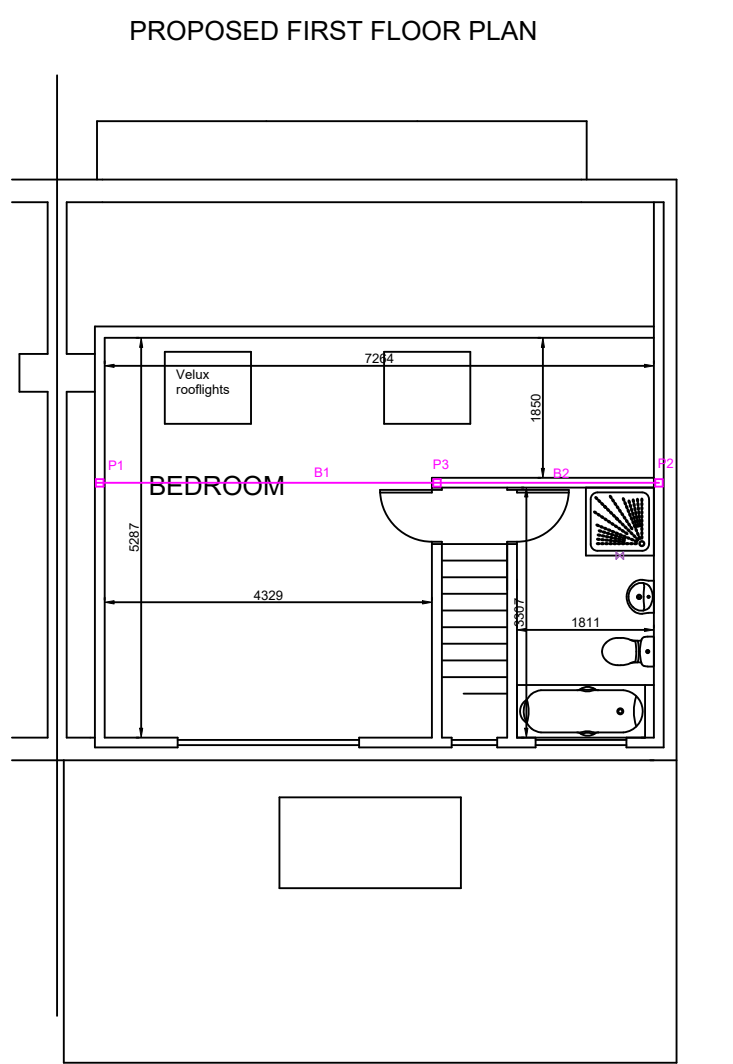
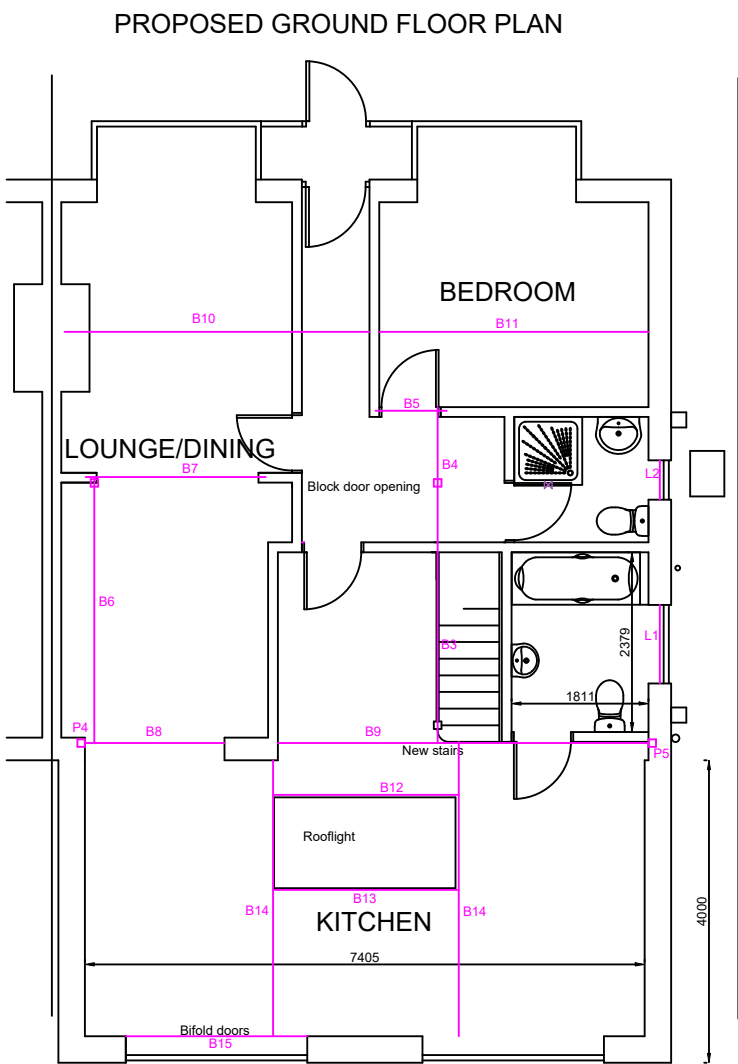
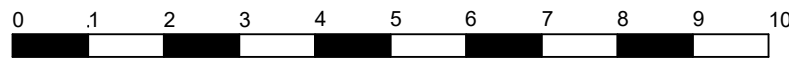
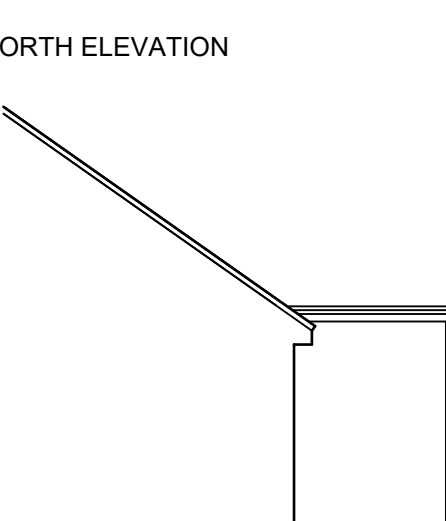
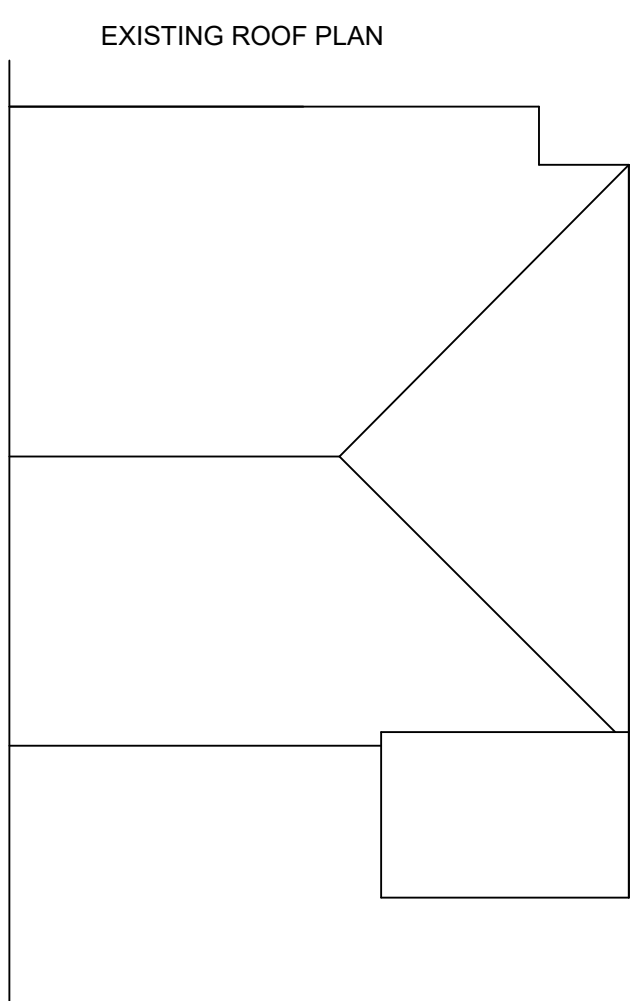
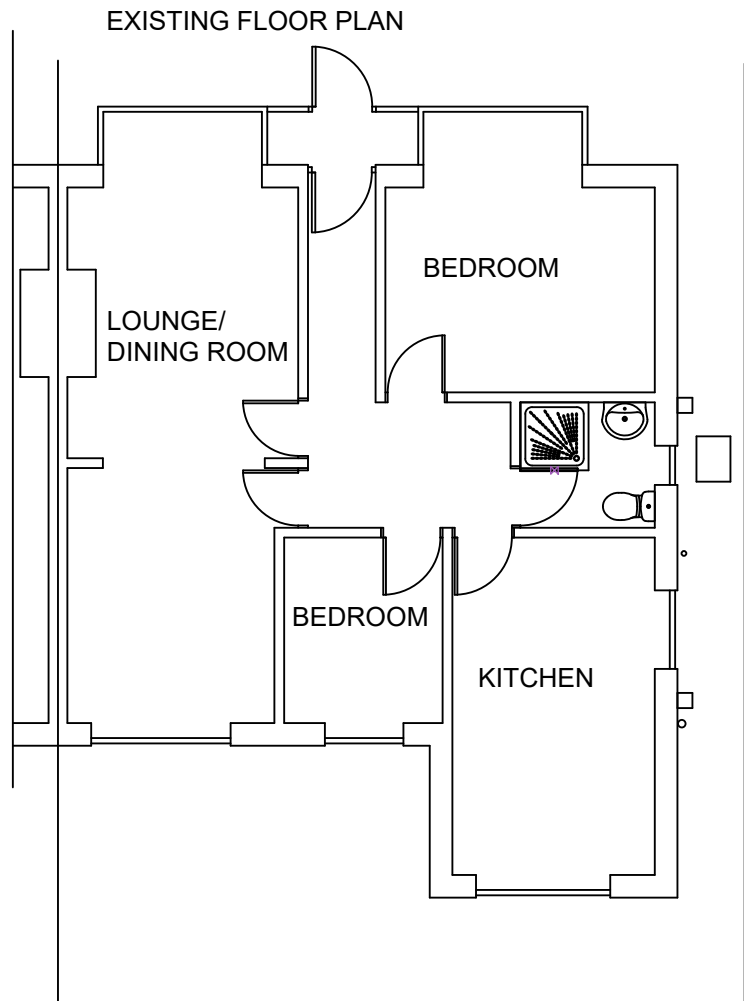


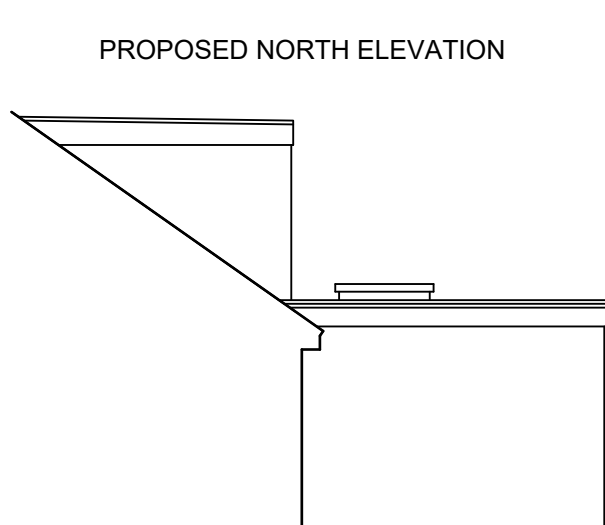

HIP-GABLE 12.4m3
DORMER 35.4M3
47.8M3
LOFT CONVERSION IS PERMITTED
DEVELOPMENT.

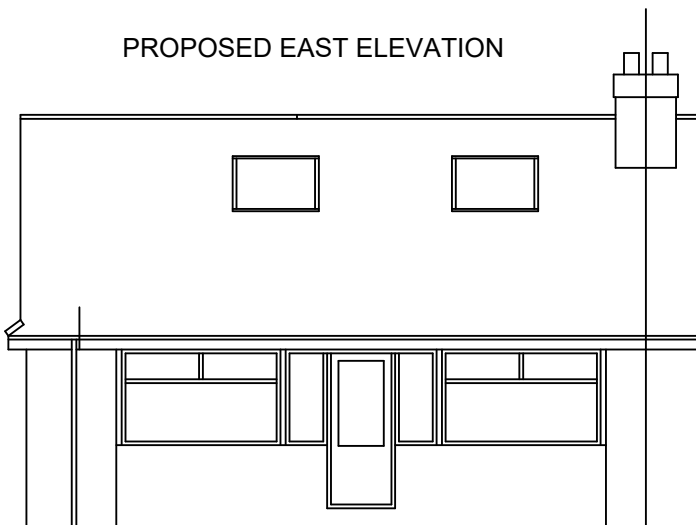

REVISIONS	
Notes	
1. These are computerised drawings for the purposes of obtaining planning & building regulations approvals & are based on certain overall measurements.	
2. Dimensions shown must not be relied upon and must be checked on site and verified prior to commencement of work.	
3. Where applicable this drawing is to be read in conjunction with other consultants' drawings & calculations.	
4. Do not scale from these drawings, except for planning purposes	
5. Any Work undertaken prior to Planning and Building Regulations Approval is done so entirely at the Client/Contractors own risk	
© 2026 - T. Murray	
TIM MURRAY CBuildE MCABE BUILDING CONSULTANT 48 Pier Road Littlehampton West Sussex BN17 5LP 01903 730228	
PROJECT DETAIL 16 SELWYN AVENUE LITTLEHAMPTON WEST SUSSEX BN17 7NF	
EXTENSION AND LOFT CONVERSION FOR: ALEX PATERSON	
DRAWING	SCALE
PLANNING	1/100 @ A1
DATE: MARCH 2026	
DRAWN: T. Murray	
DRAWING: 26/10/2	REVISION: