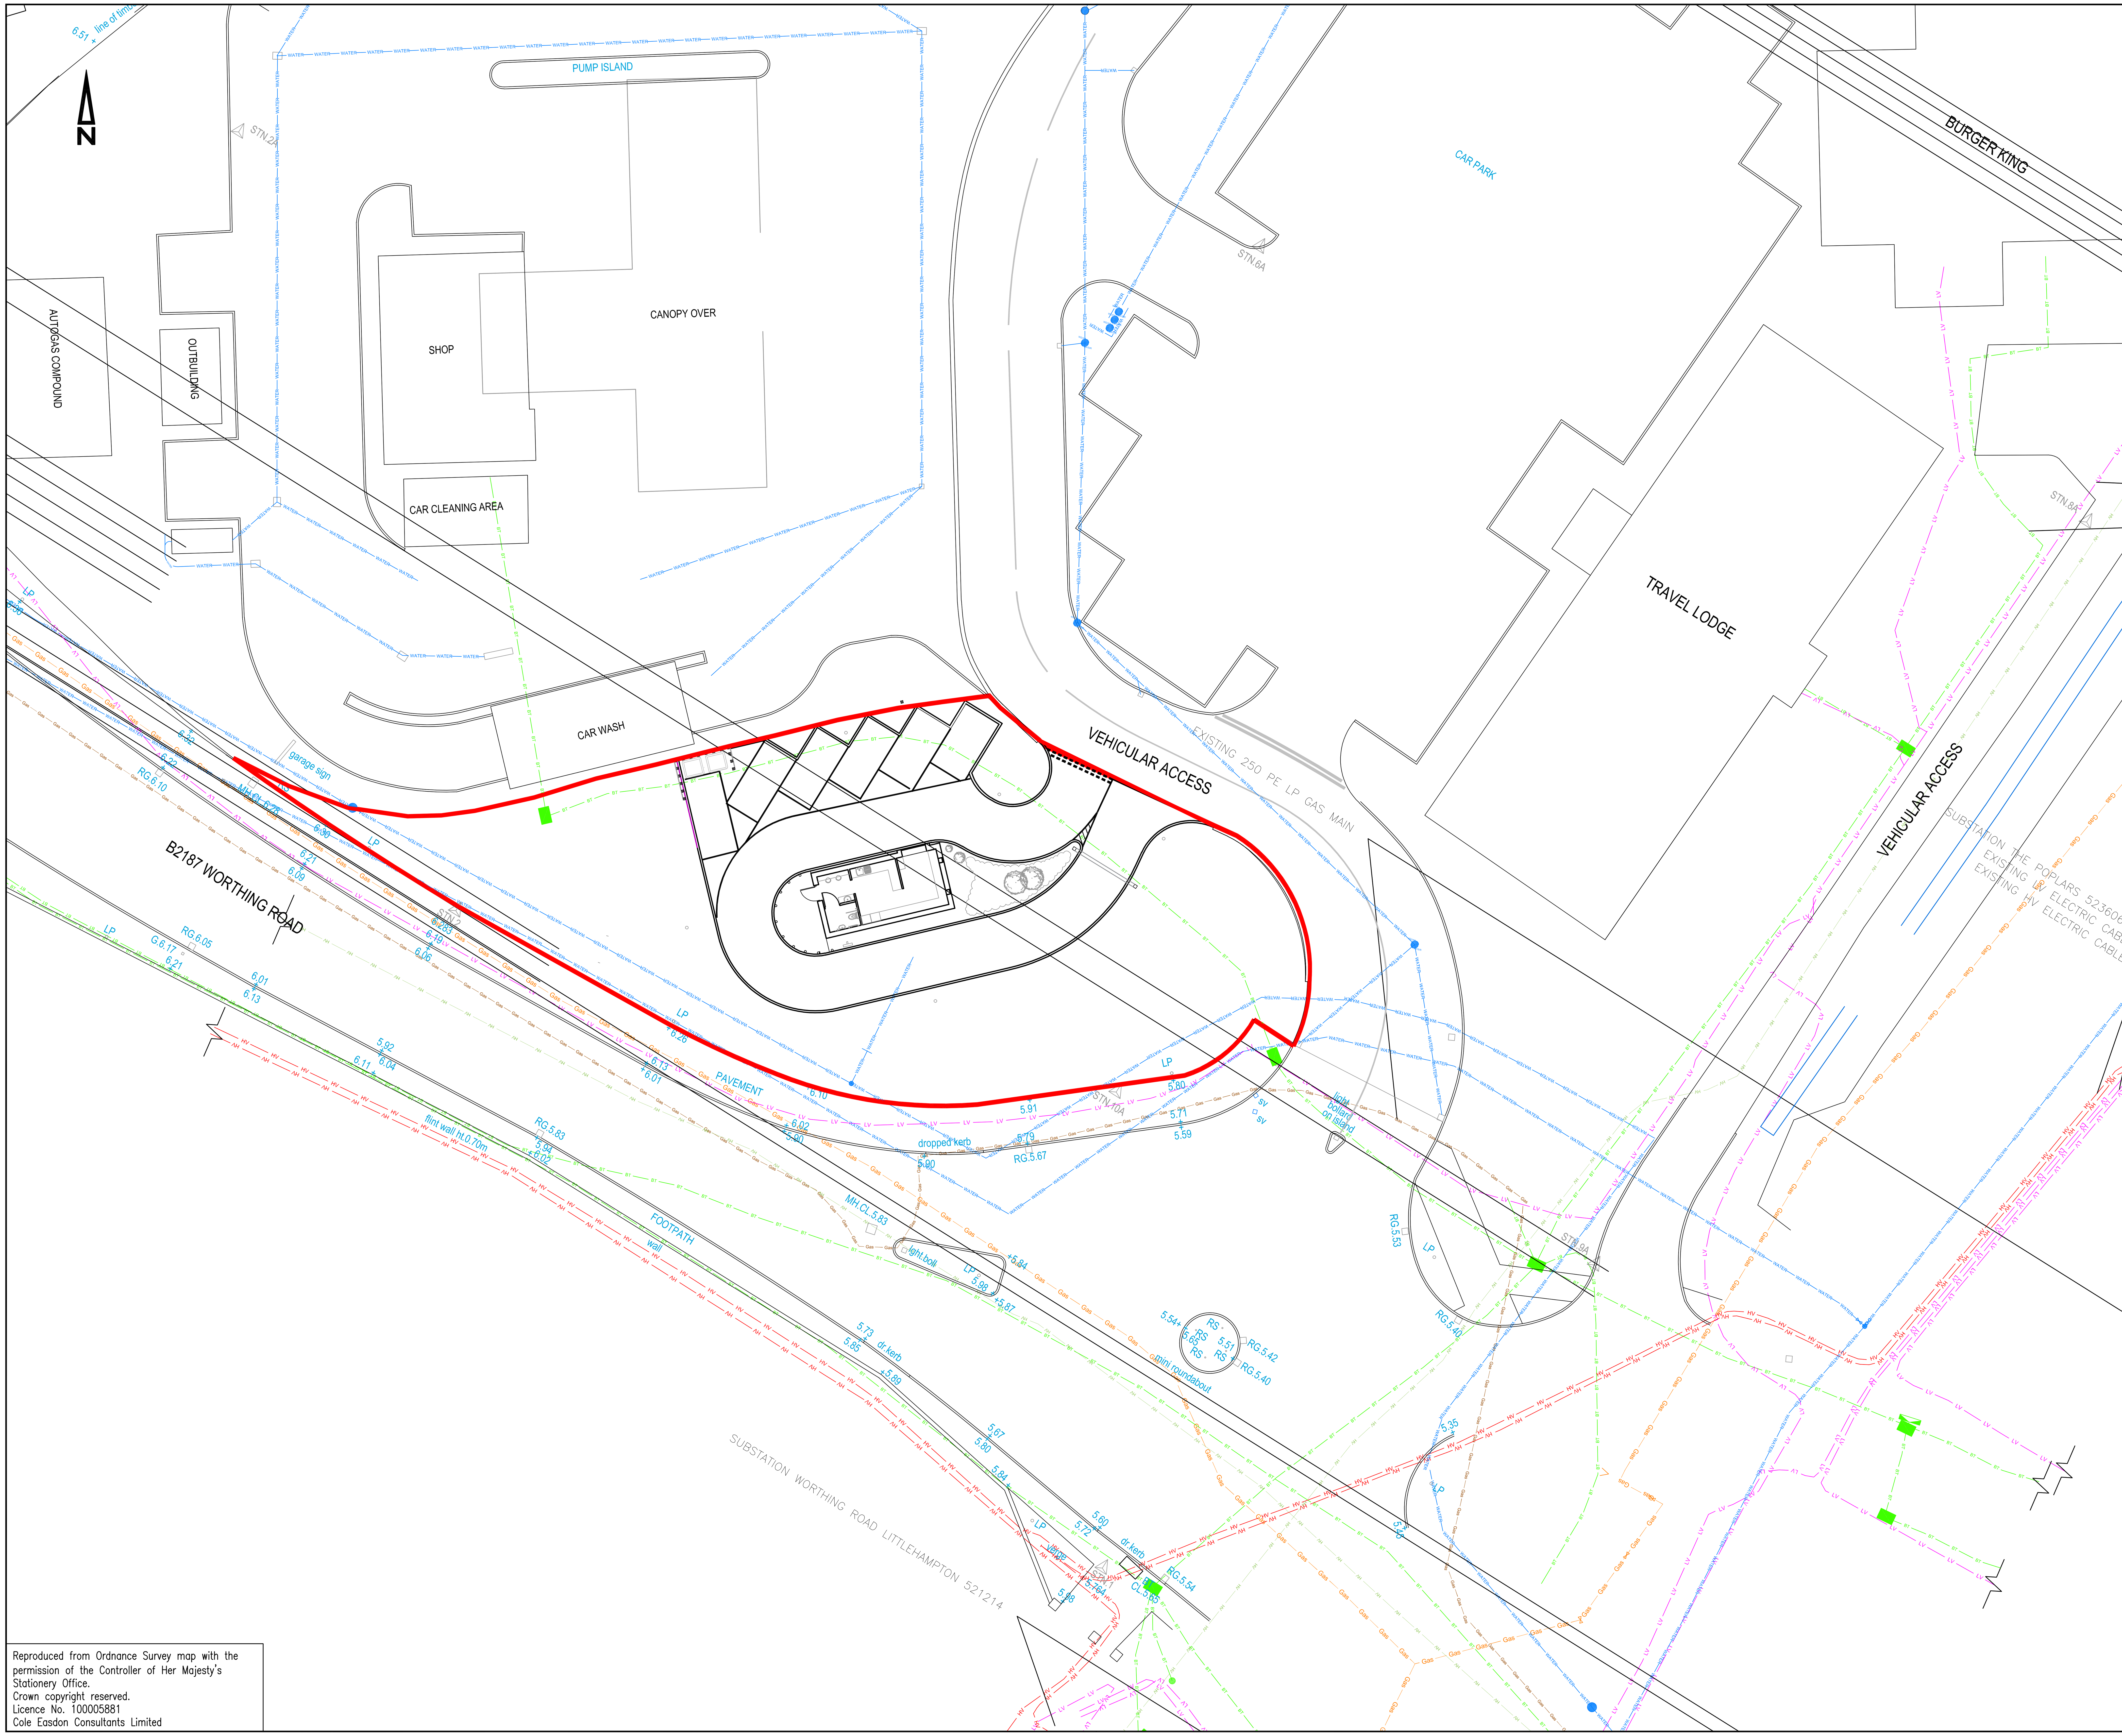

KEY:

- EXISTING ELECTRICITY HV OVERHEAD
- EXISTING ELECTRICITY HV UNDERGROUND
- EXISTING ELECTRICITY LV UNDERGROUND
- EXISTING BT LINE UNDERGROUND
- EXISTING WATER MAIN
- EXISTING CCTV
- EXISTING MP GAS MAIN
- EXISTING LP GAS MAIN
- SITE BOUNDARY

Note:
All existing utilities location are approximate. Locations are to be confirmed with CAT scans and hand dug trial pits prior to construction taking place.

Reproduced from Ordnance Survey map with the permission of the Controller of Her Majesty's Stationery Office.
Crown copyright reserved.
Licence No. 100005881
Cole Easdon Consultants Limited

© Copyright

COLE EASDON CONSULTANTS
YORK HOUSE
EDISON PARK
DORCAN WAY
SWINDON
WILTSHIRE
SN3 3RB
Tel : 01793 619965
Web Site www.ColeEasdon.com
E-mail cec@ColeEasdon.com

Client
Store Property Investments Limited

Job Title
Proposed Drive-Thru
Worthing Road
Rustington

Drawing Title
Existing Constraints Plan

Drawing Status:

FOR COMMENT	FOR PLANNING	FOR TENDER	FOR APPROVAL	FOR CONSTRUCTION	AS BUILT

CONSTRUCTION AT CLIENT / CONTRACTOR RISK

Designed by:	Drawn by:	Checked by:
AD	DJR	AD

Date	Scale
July 2017	1:200 @ A1

Drg. No.	Rev.
5753/18	-