
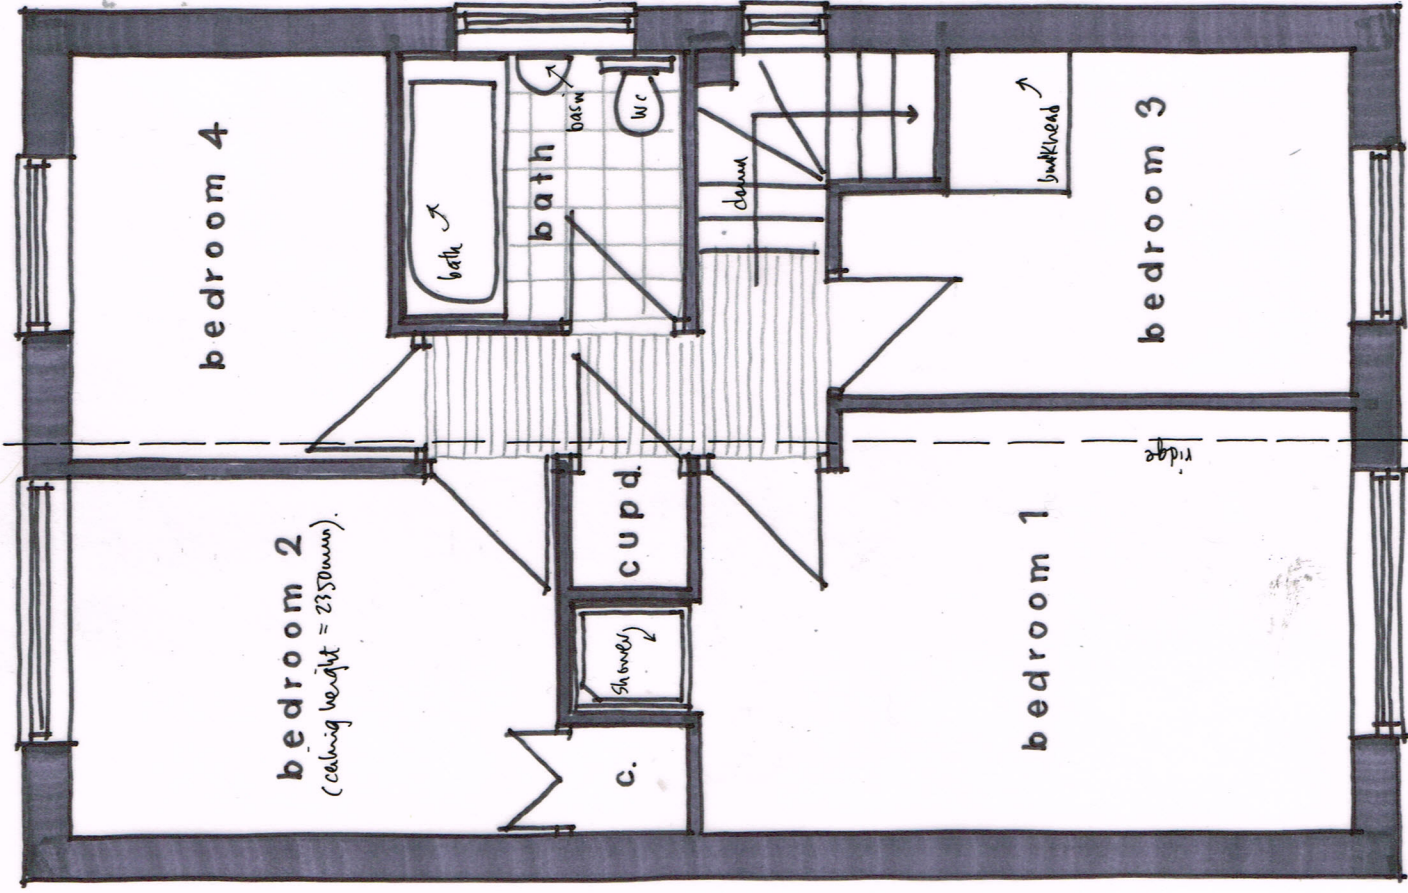


1 MALIN ROAD, LITTLEHAMPTON

Existing details 01

Feb 2020

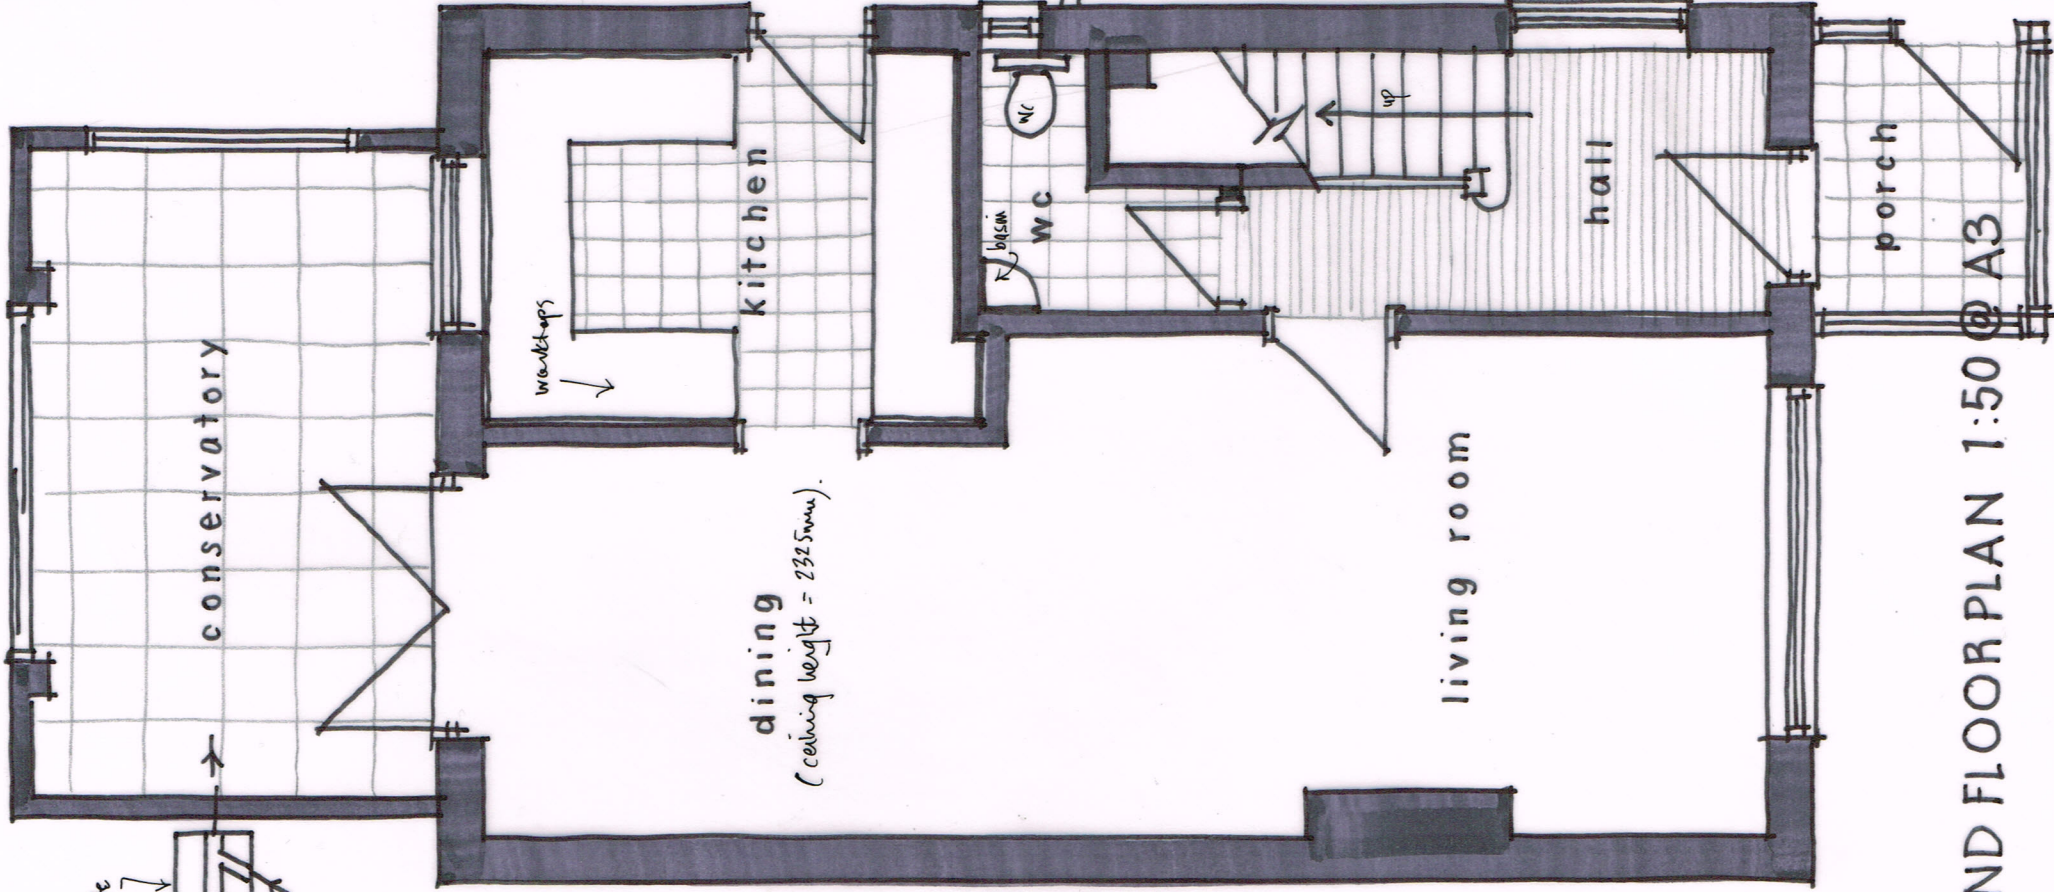

0 1 2 3 4 5 metres