





LEFT ELEVATION

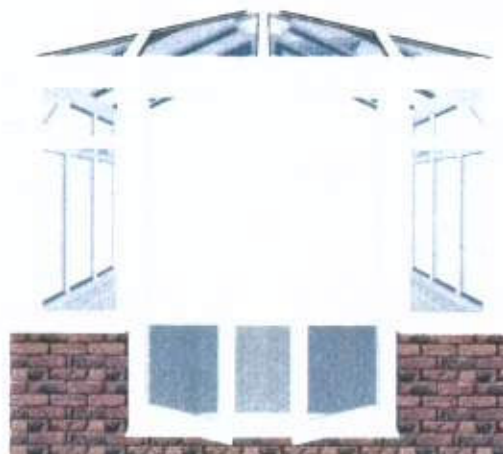


FRONT ELEVATION



RIGHT ELEVATION

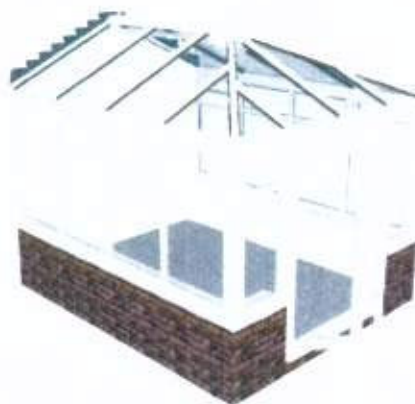

LEFT 3D VIEW

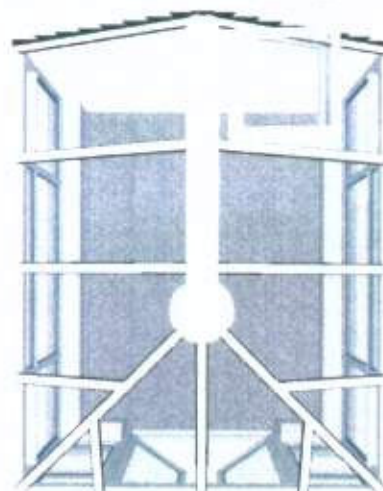

PLAN VIEW



RIGHT 3D VIEW

Prepared for: **Pat Bourne**

Reference: **Plot 310 Elysian Fields Littlehampton**

Date: **7 / 12 / 2009**

No of Views: **Six**

Designers Signature:

O/All Width : 3000 mm O/All Depth : 3500 mm

Roof Pitch : 25.0° Ridge Height : 2902 mm

Frame Height : 2100 mm D.W. Height : 600 mm

DPC Height : 150 mm

Base Area : 10.50 m²

Ext. Volume : 27.22 m³

Ext. D.W.Area : 5.04 m²

Floor Area : 8.36 m²

Int. Volume : 23.50 m³

Int. D.W.Area : 4.44 m²

Newview Windows & Conservatories

52/56 Ferring Street

Ferring, West Sussex, BN12 5JP

Tel : 01903 244449 Fax: 01903 700543

Lu/81/10