

Visual at 10% scale


900mm diameter built up stainless steel roundel
with 50mm return powder coated RAL 6034 Pale Turquoise
with white vinyl logo applied
static white led halo lighting around the edge of the roundel

Side profile - 50mm
mounted on 30mm box section

330mm cap height stainless steel built up letters
with 50mm return powder coated white
with internal static white led halo lighting.
Approx. Lumins 700 CD/m² (whole sign)

Lettering & roundel fixed to 30 x 30mm aluminium
box section powder coated Ral 7031 Blue Grey
Concealed wiring within box section.
Box section fixed to flint wall with 60mm rawbolts.

LOWE LONG HOUSE

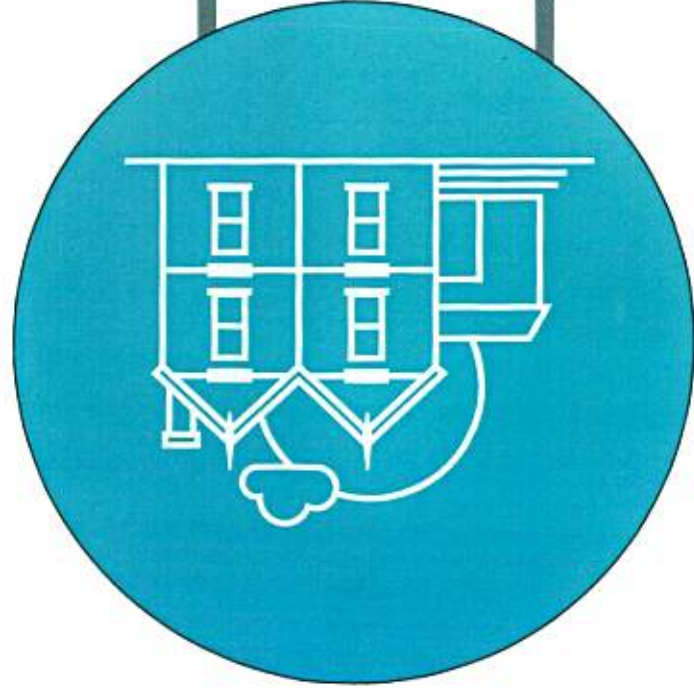

900mm

330mm

1845mm

2455mm