



FLAT 5, 16 SOUTH TERRACE

REAR BEDROOM WINDOW

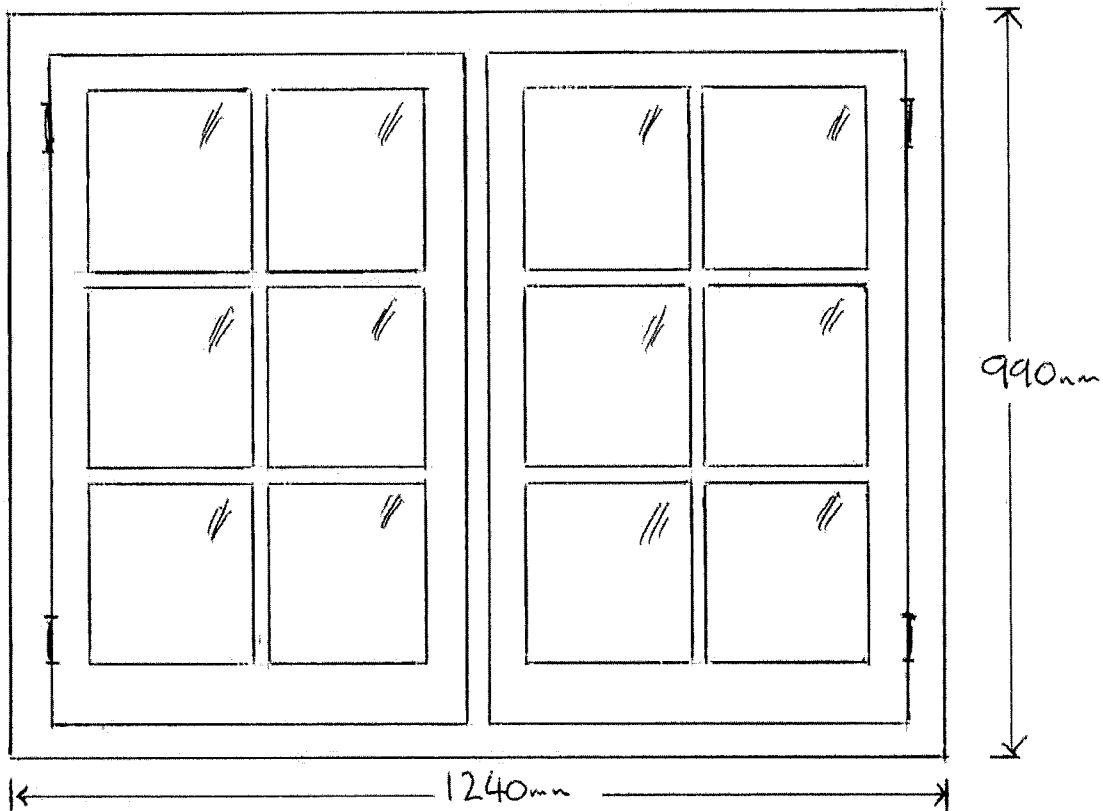


CASEMENT WINDOWS

REAR BATHROOM WINDOW

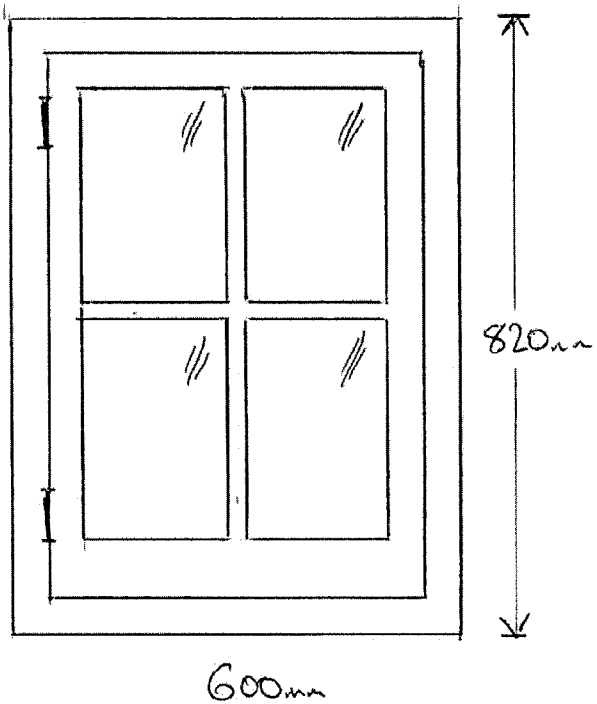

COOPER JOINERY

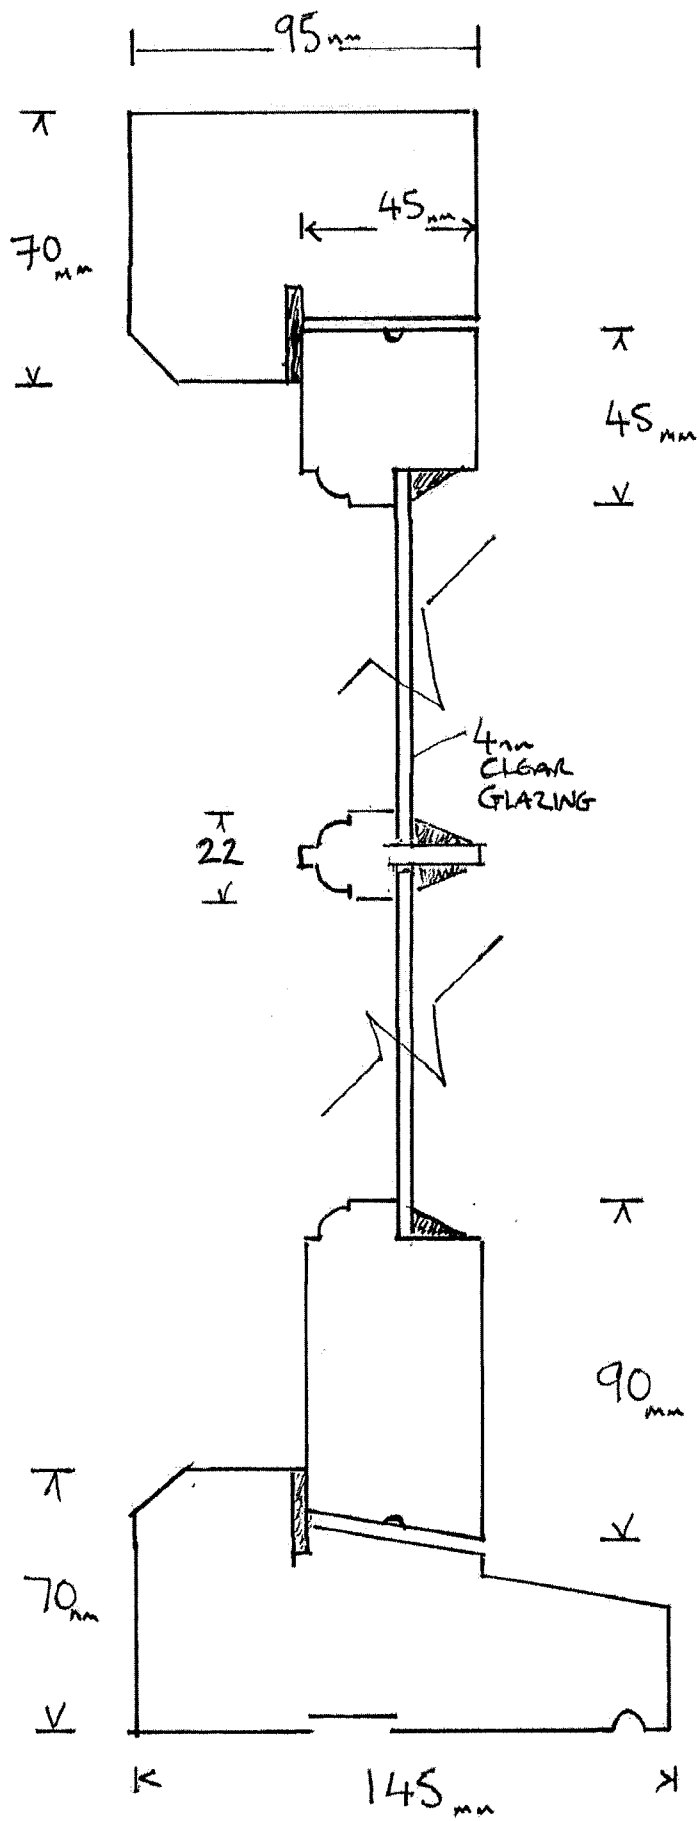


CASEMENT WINDOW SECTION



COOPER JOINERY

FLAT 5, 16 SOUTH TERRACE

PROPOSED DORMER FRAME AND DOOR

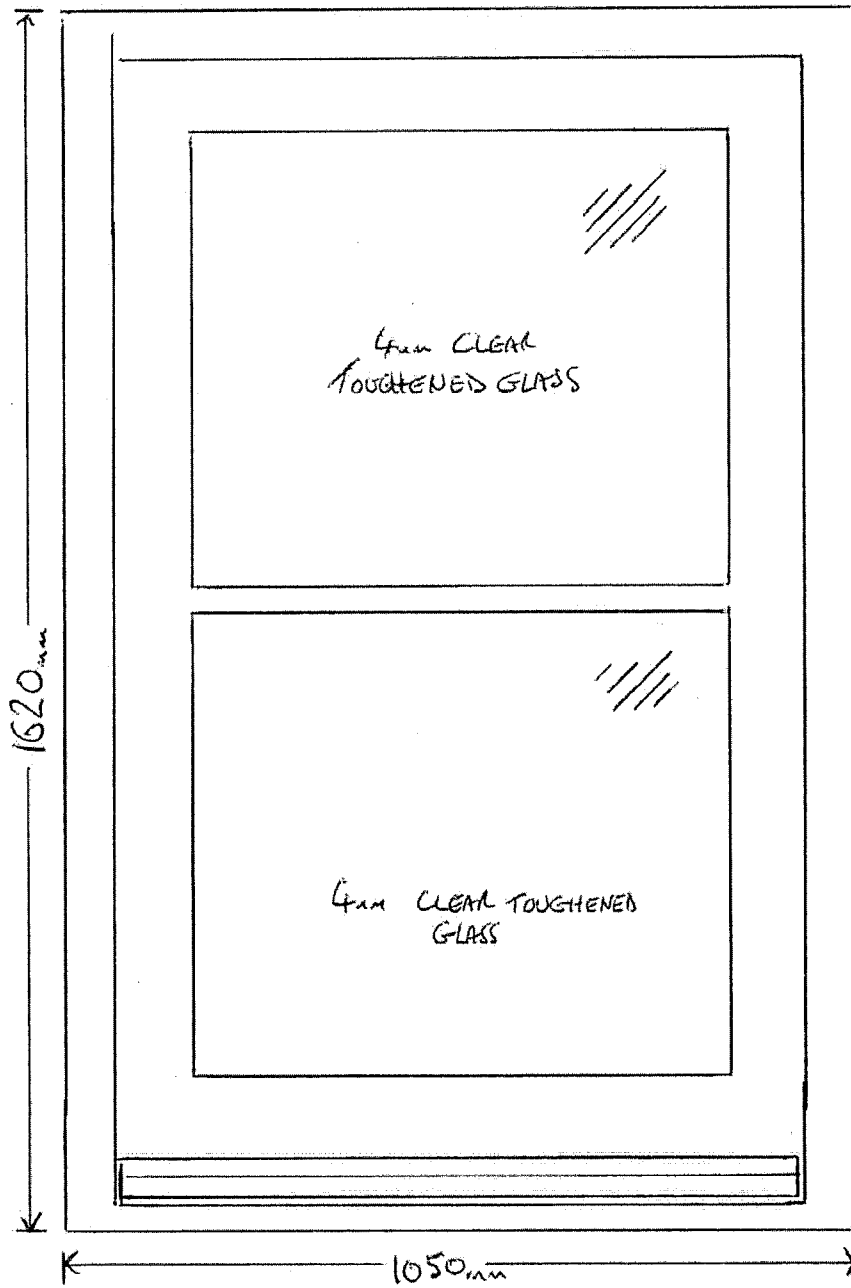

INWARD OPENING

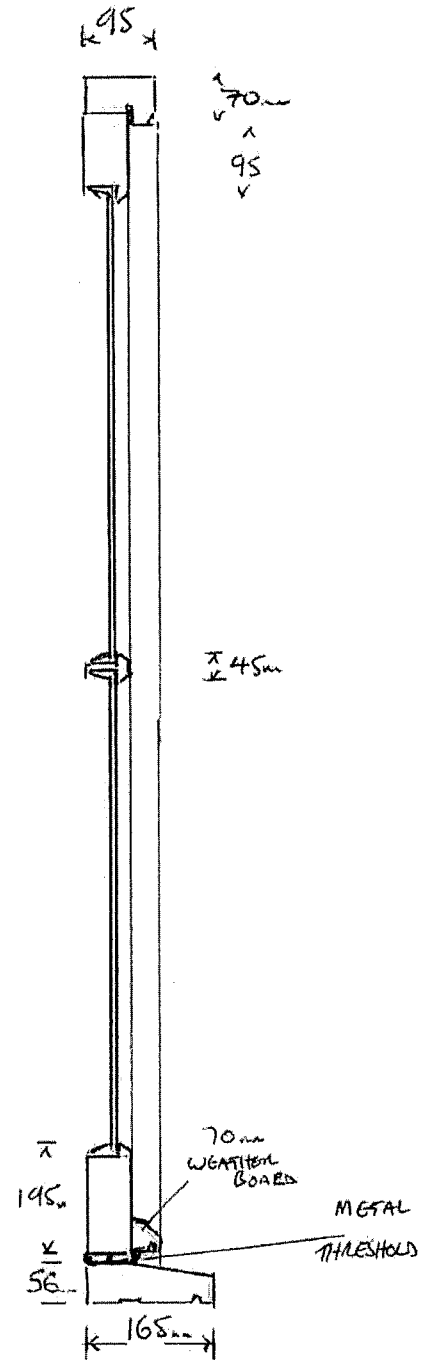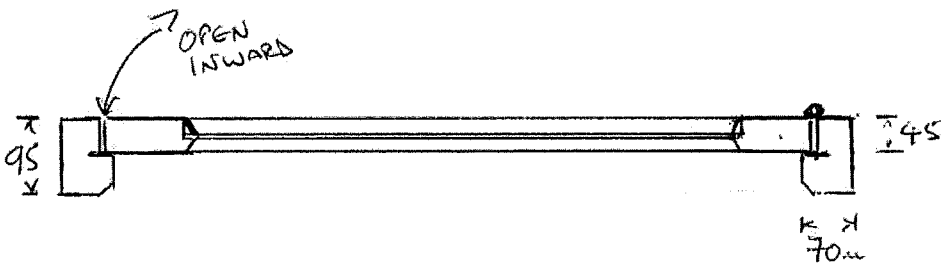

COOPER JOINERY

COOPER JOINERY

CASEMENT WINDOW SECTION

