



FLAT 5, 16 SOUTH TERRACE

REAR BEDROOM WINDOW

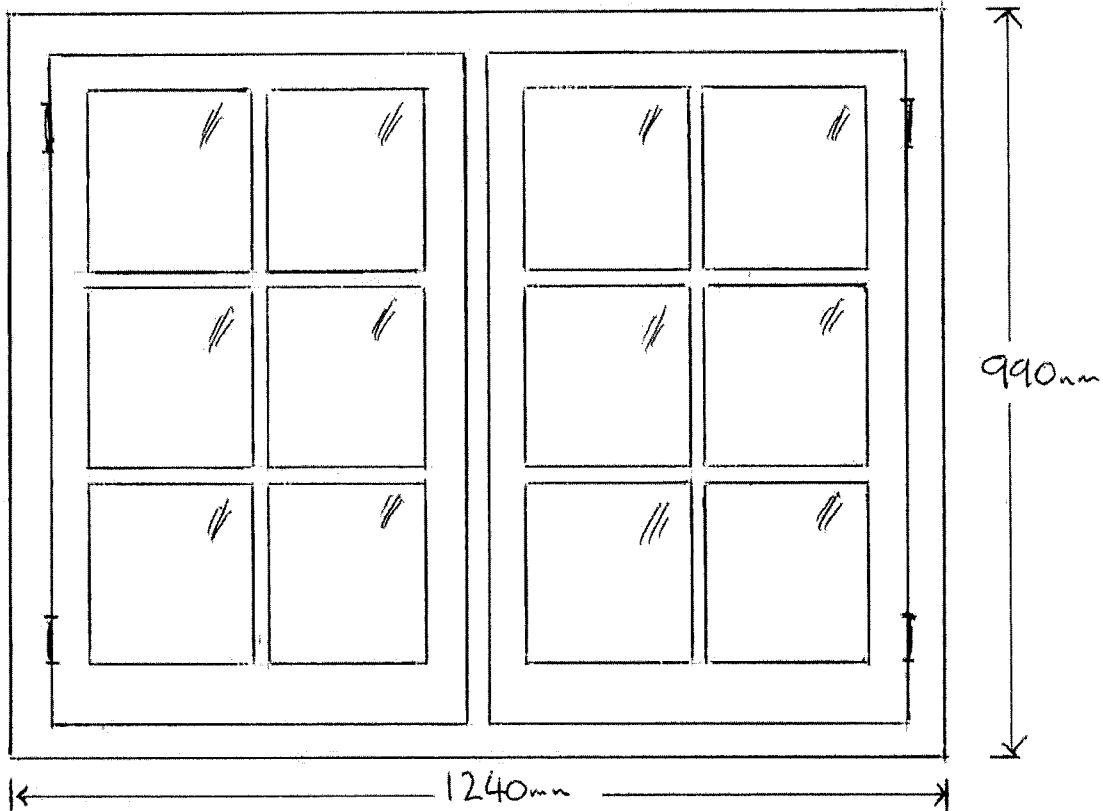


CASEMENT WINDOWS

REAR BATHROOM WINDOW

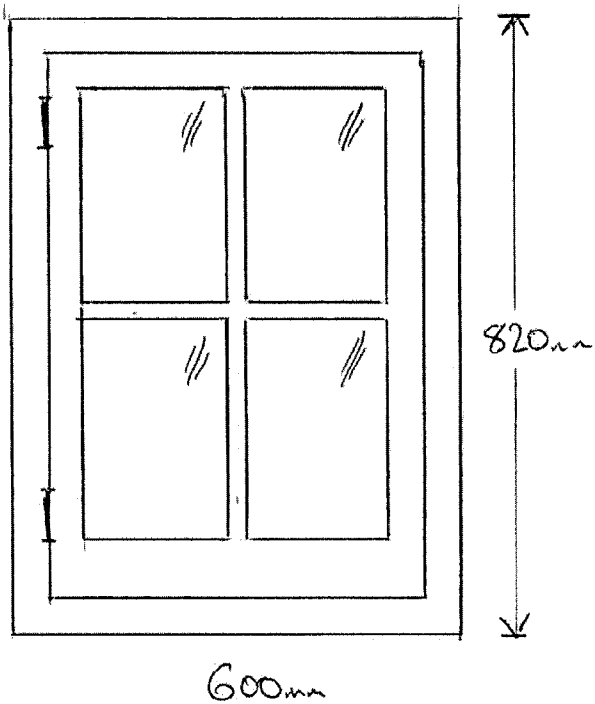



COOPER JOINERY

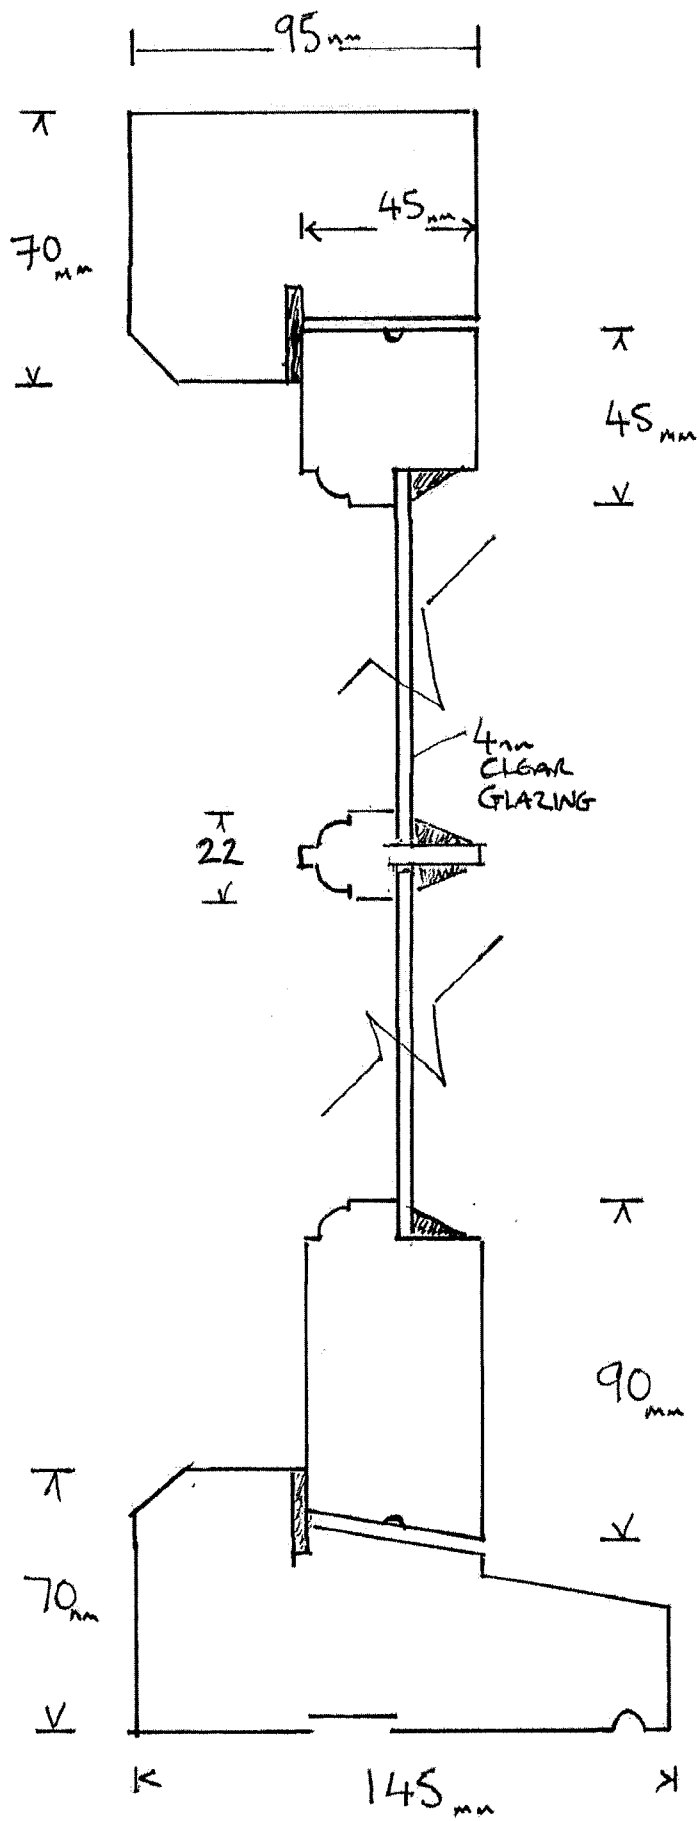

CASEMENT WINDOW SECTION

COOPER JOINERY

PROPOSED DORMER FRAME AND DOOR

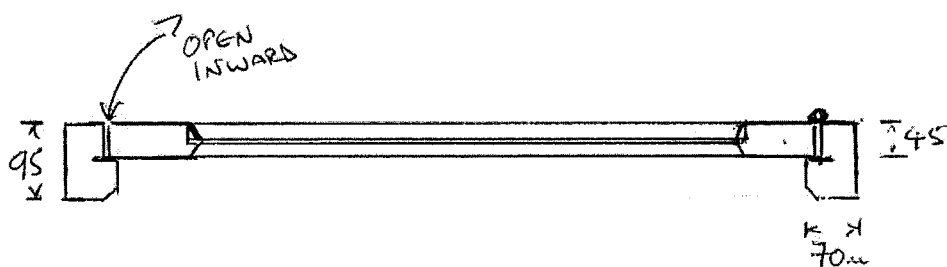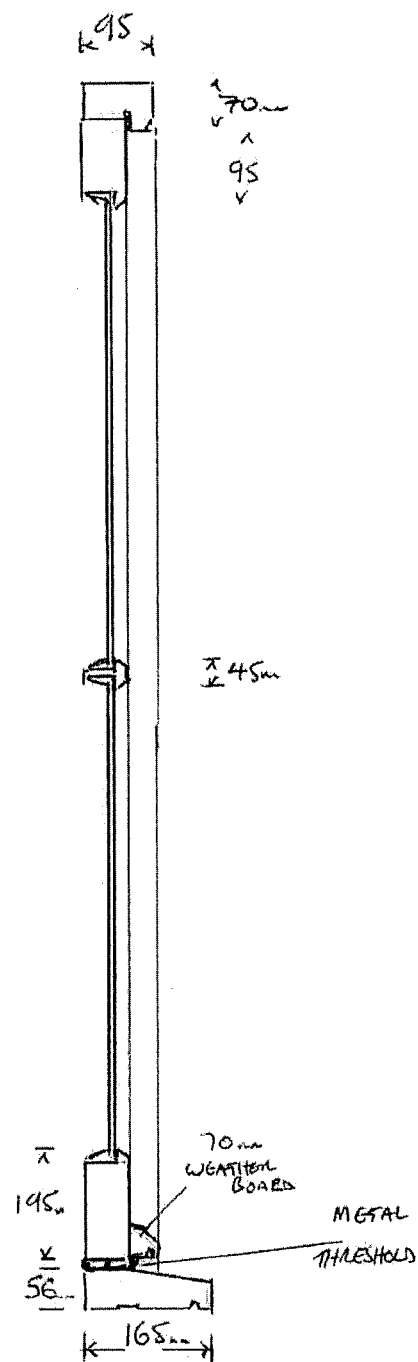

COOPER JOINERY

COOPER JOINERY

CASEMENT WINDOW SECTION

