


WICKES LITTLEHAMPTON
BROAD PIECE WICK, LITTLEHAMPTON, BN17 5RA



EXISTING

SIGN 2a
Flat cut letters, finished in white
Overall Span - 3032x841mm
C/H - 349mm
4100mm FFL

SIGN 1
Folded aluminium sign with galvanised mesh detail
Built up internally illuminated opal acrylic letters and border clad in galvanised steel
Sign Size - 4500x2563mm (TBC)
Text Span - 3822x841mm
C/H - 824mm
3100mm FFL
(survey approximated, space between columns is unknown)

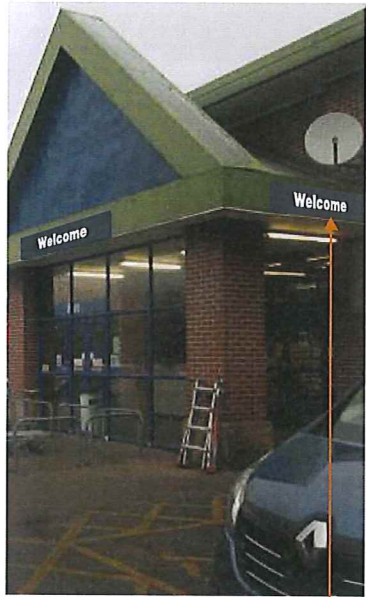

PROPOSED



SIGN 3b
Folded aluminium pan sign
2900x500mm
C/H - 228mm
3000mm FFL (approx)

2No. 2A0 Poster Frames

SIGN 2b
Flat cut letters, finished in white
Overall Span - 3374x841mm
C/H - 349mm
4100mm FFL

SIGN 3a & 3c
Folded aluminium pan sign
2900x500mm
C/H - 228mm
3000mm FFL (approx)



FILE EXT.	\\A-Z Projects\\Wickes\\Style 3\\WICKES141	DWG No.	WICKES141
CLIENT	WICKES	DATE	30-01-17
ADDRESS	LITTLEHAMPTON	JOB No.	-
DRAWN BY	T.B.	APPROVED	N.A.

REVISIONS:
REV_01 - SIGNS 2a & 2b REPOSITIONED AS REQUESTED. A.S. 06/03/17
REV_02 - SIGN 3b ADDED AS REQUESTED. A.S. 07/03/17
REV_03 - SIGN 3c ADDED AS REQUESTED. A.S. 09/03/17

This drawing is confidential and any form of reproduction, modification, distribution or other unauthorised use is strictly prohibited without written consent

SCALE NOT TO SCALE

Greens 'the signmakers'
Brighton Street, Kingston upon Hull
East Yorkshire HU3 4UW
Tel: 01482 327371 Fax: 01482 228050
email: info@greens-signmakers.co.uk
web: www.greens-signmakers.co.uk