




Note: See structural calculations for full details of new beams etc.

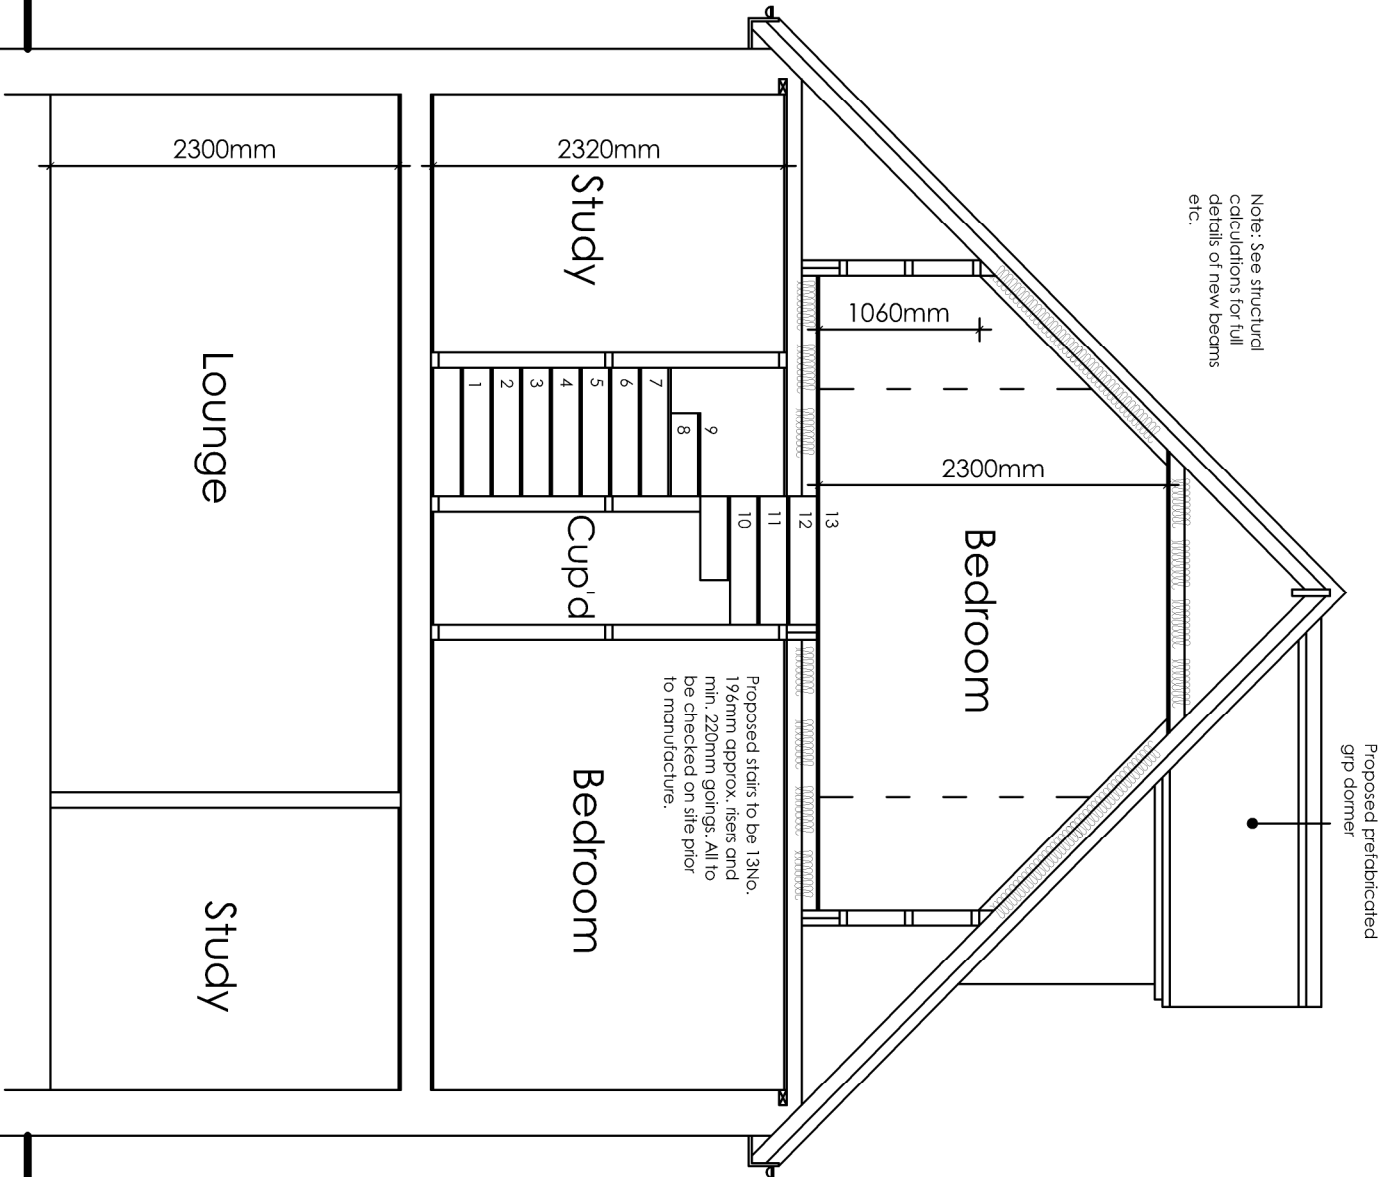

PROPOSED SECTION 1:50

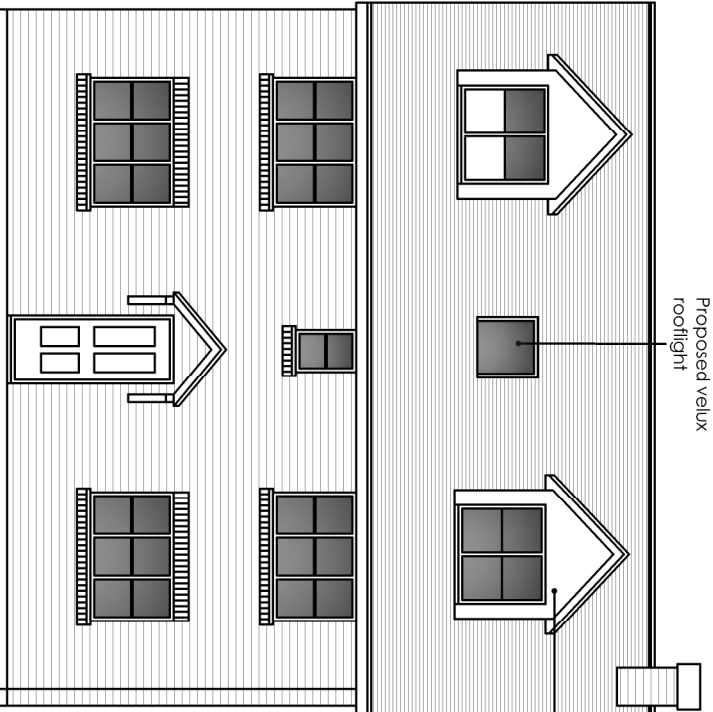


PROPOSED NORTH ELEVATION 1:100

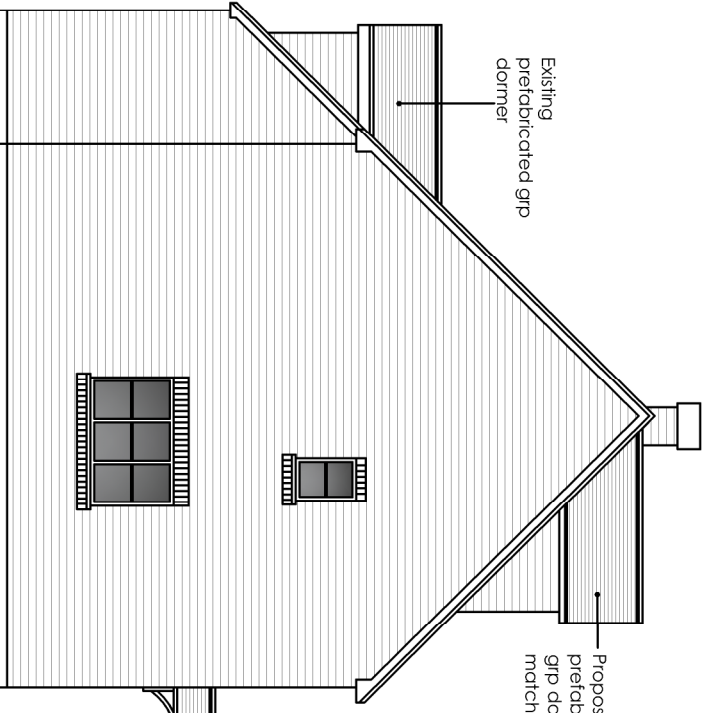


PROPOSED EAST ELEVATION 1:100

Proposed prefabricated gip dormer to be provided by specialist company

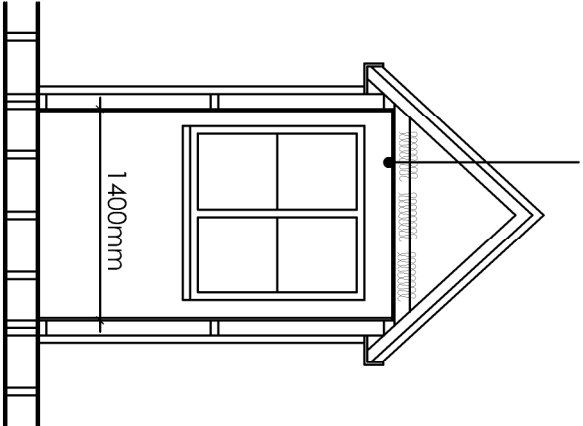

PROPOSED DORMER SECTION 1:50

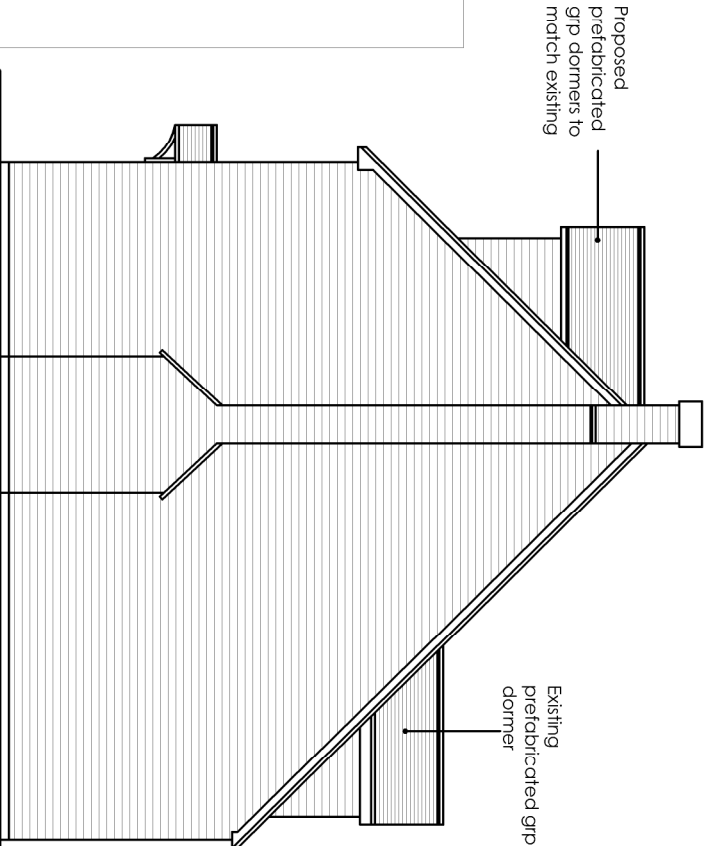

PROPOSED WEST ELEVATION 1:100

ama

architectural & quantity
surveying services
Unit 1 Gosling Croft Business Park
Long Fulford
Clapham, Worthing
West Sussex, BN13 3UT
01903 871131
carr@afterburnymoore.co.uk

Address of works:

2 Cheal Way, Littlehampton

Drawing title:

Loft Conversion

Date:

Jan. 2018

Scales:

As shown

Paper size:

A3

Dwg No.:

AR-99-04