

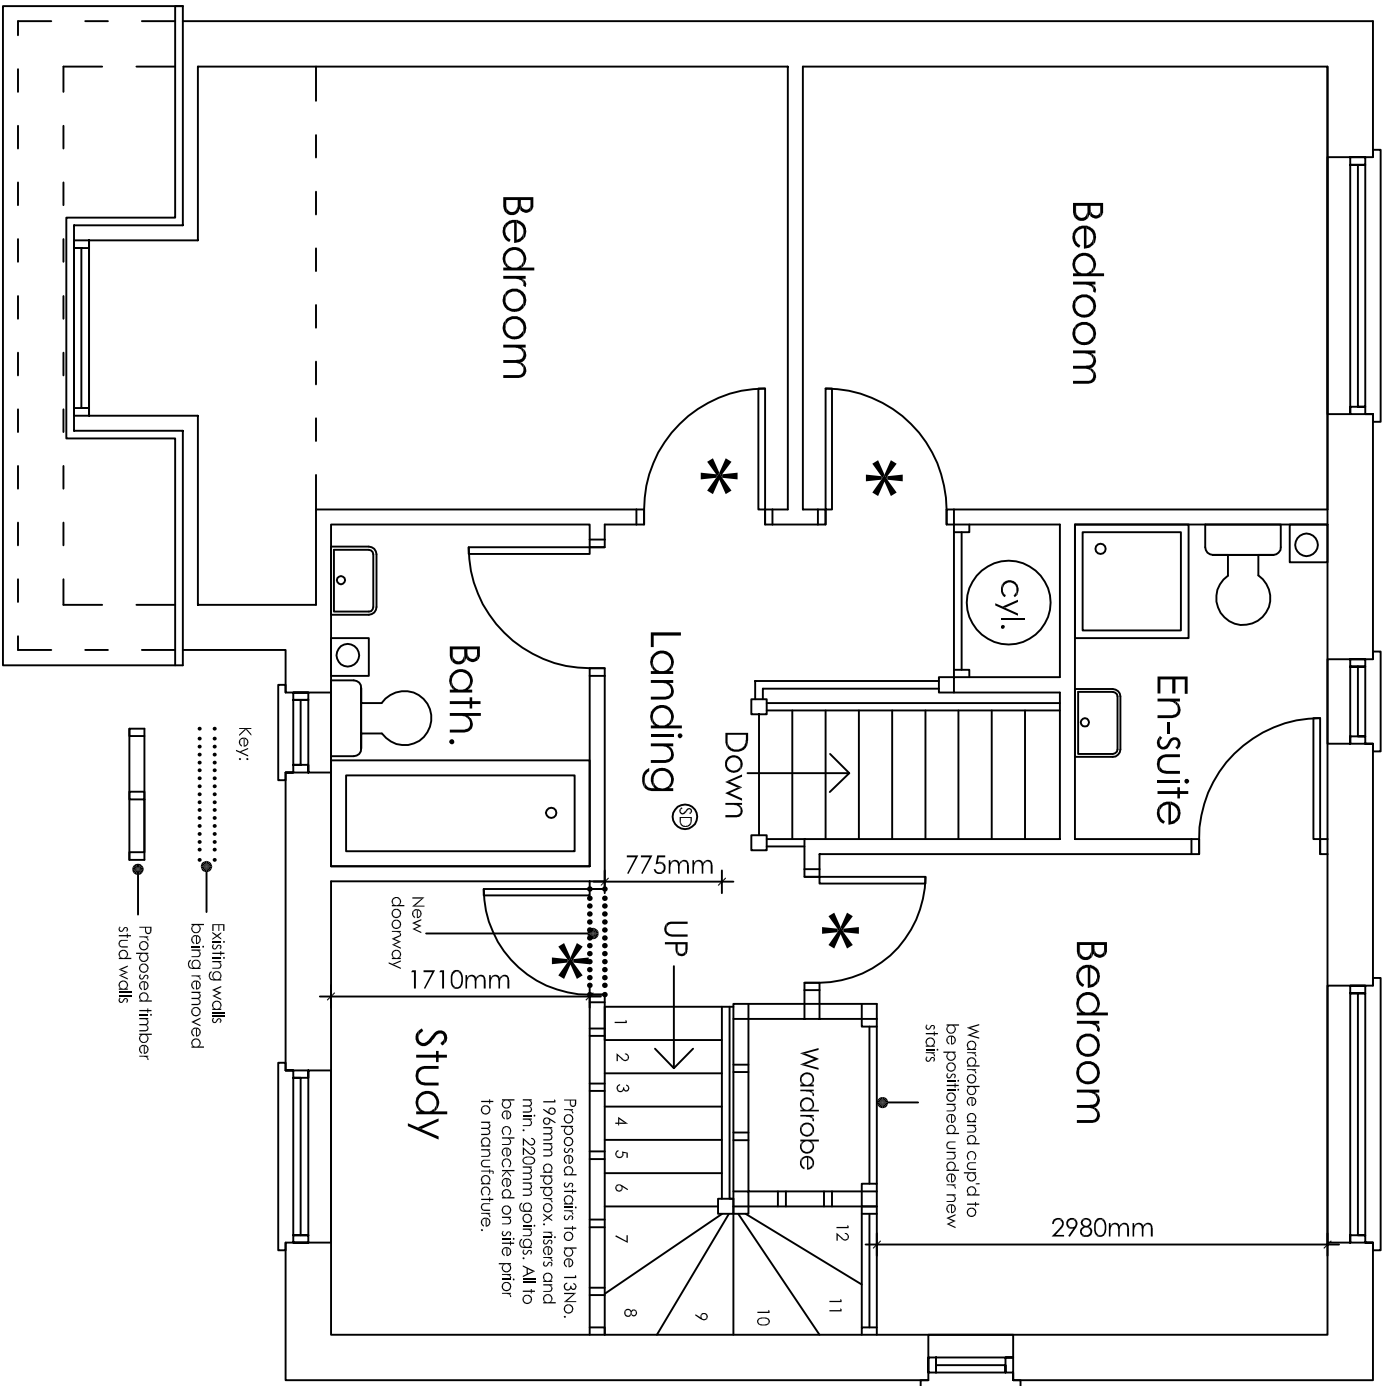


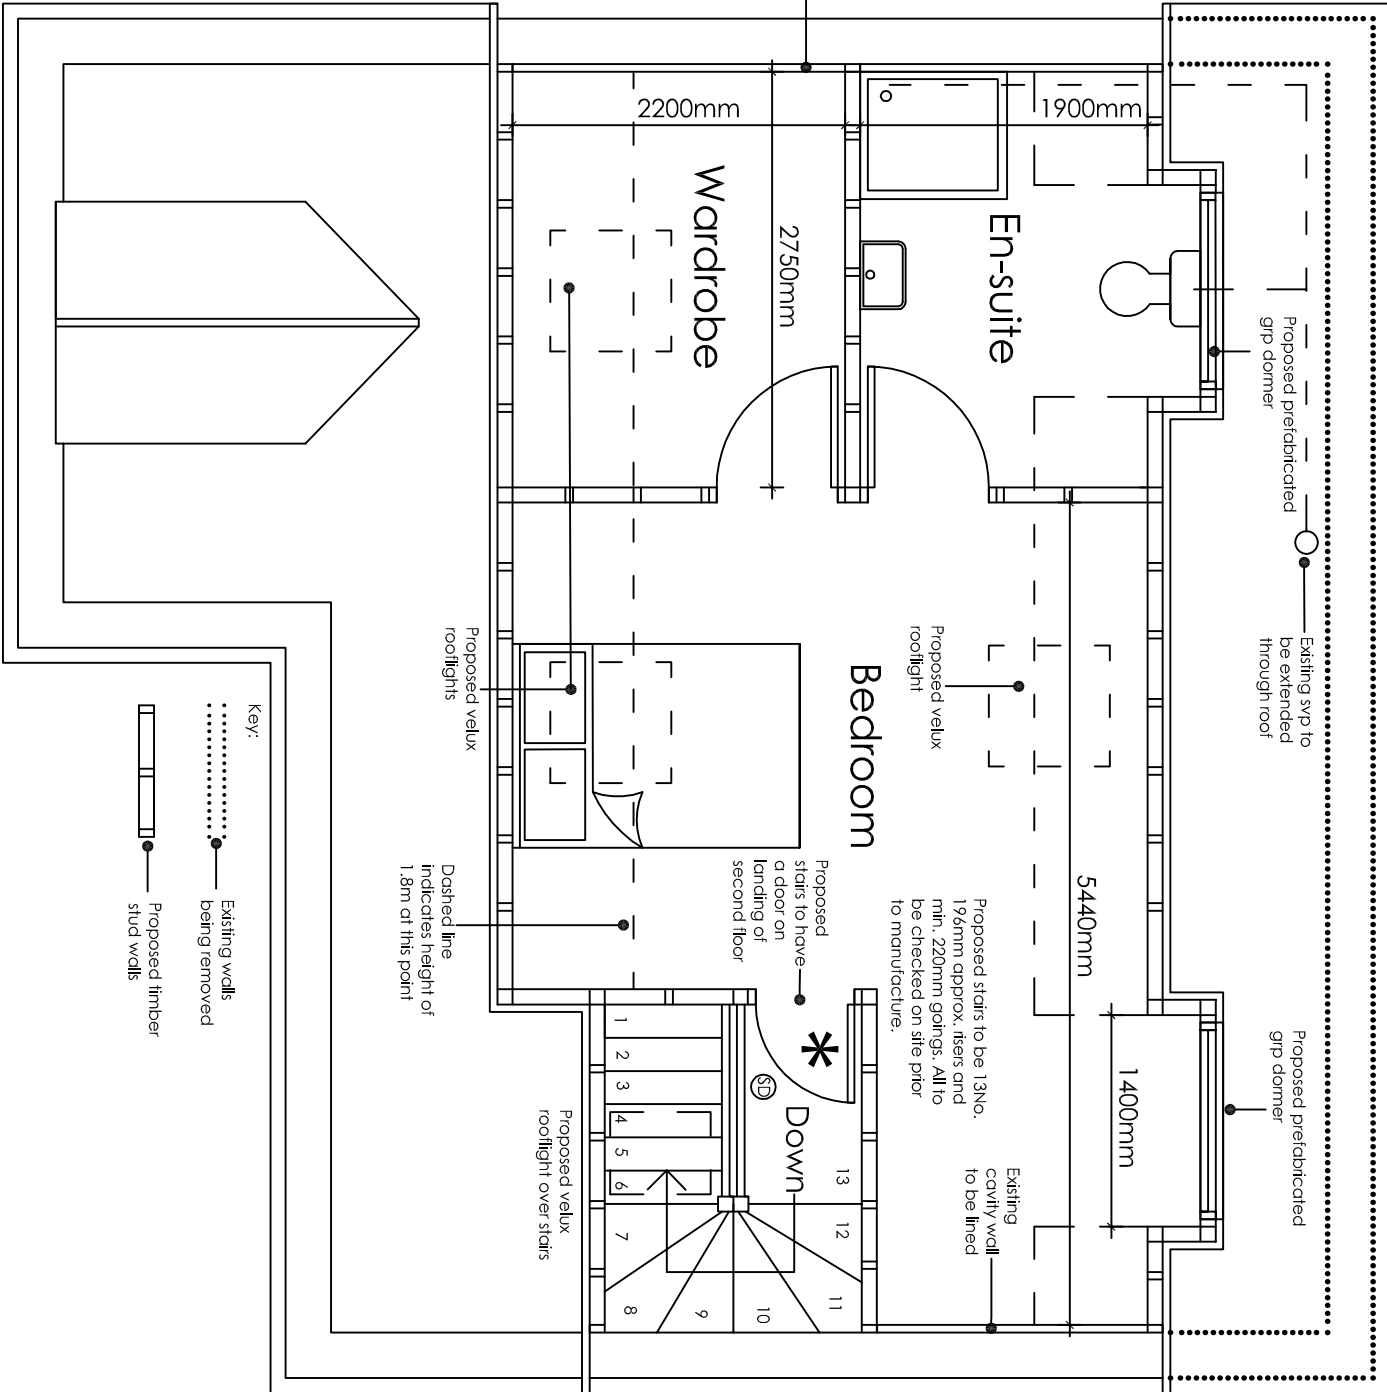

PROPOSED FIRST FLOOR PLAN 1:50

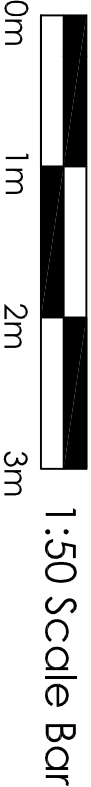

PROPOSED SECOND FLOOR PLAN 1:50

ama

architectural & quantity
surveying services

Unit 1 Gosling Croft Business Park
Long Fulking
Clapham, Worthing
West Sussex BN13 3UT
01903 871131
call@afterburymoores.co.uk

Address of works:

2 Cheal Way, Littlehampton

Drawing title:

Loft Conversion

Date:

Jan. 2018

Scales:

As shown

Paper size:

A3

Dwg No.:

AR-99-03

ARUN DISTRICT COUNCIL LU/83/18/HH