



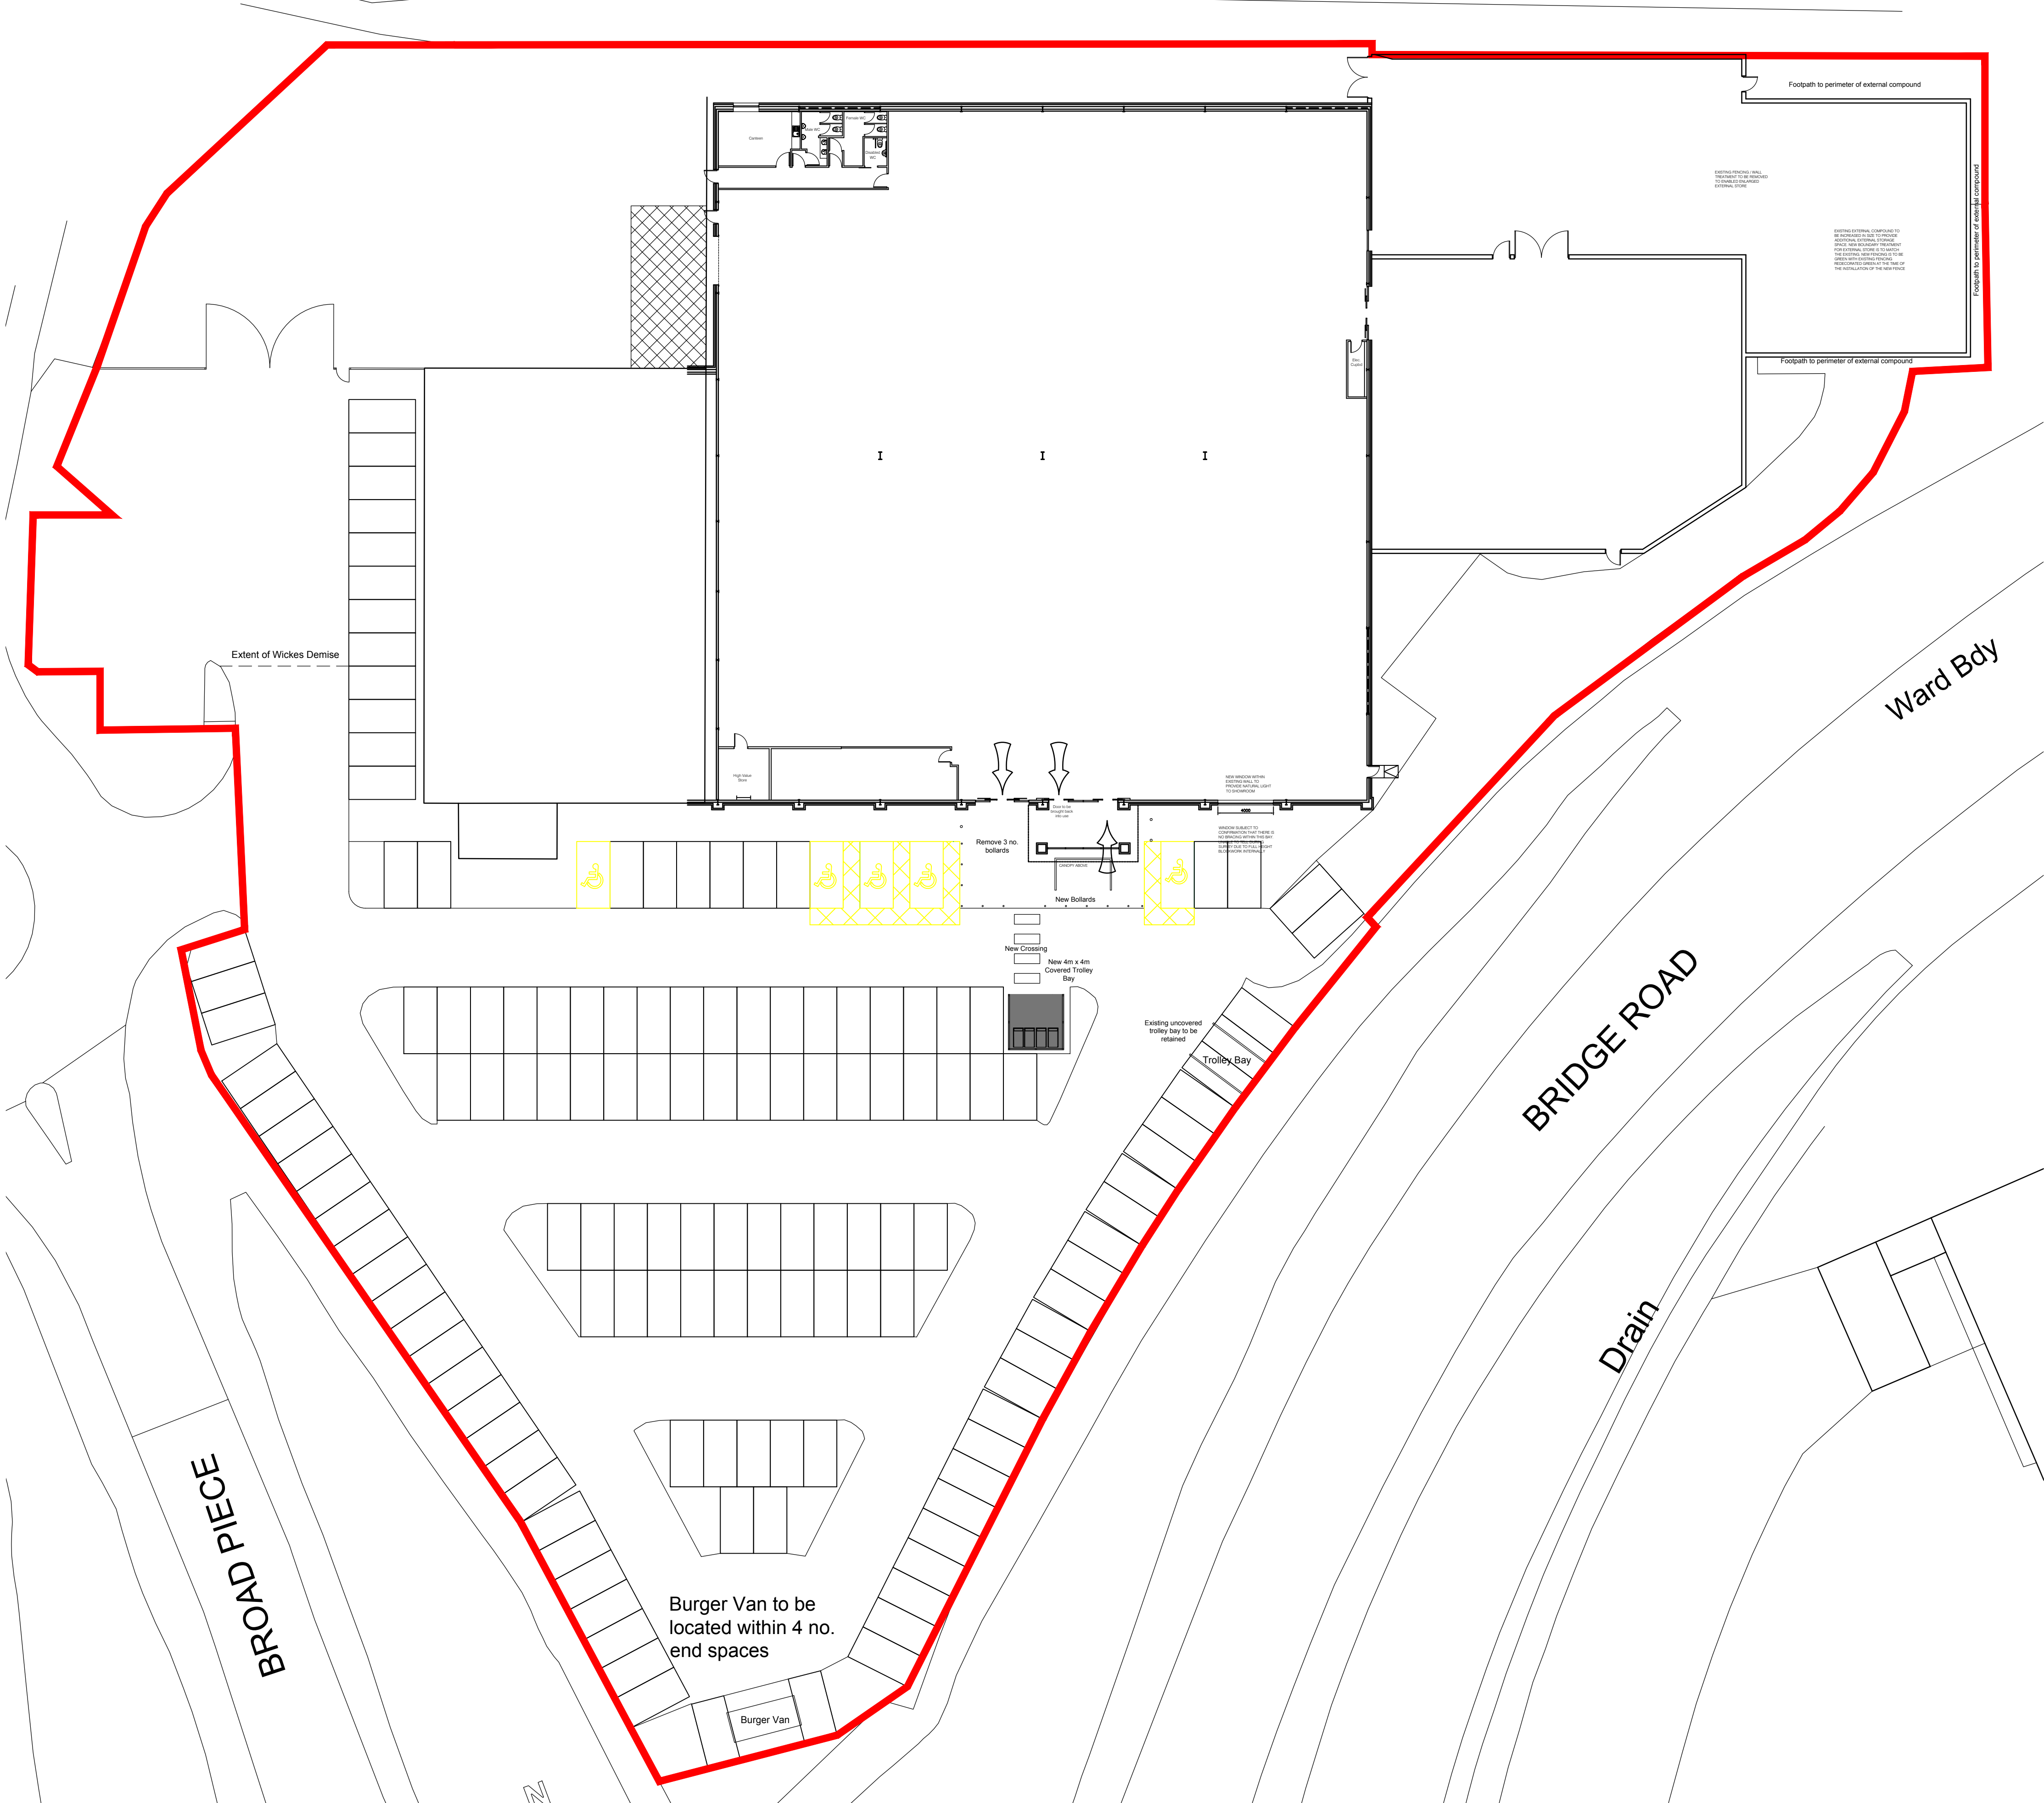

PROPOSED SITE LAYOUT PLAN
SCALE - 1:250 AT A1

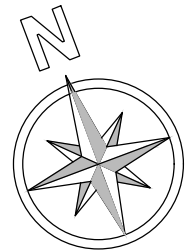

0 1m 2.5m 5m 10m 15m 20m

THIS DRAWING IS COPYRIGHT DIMENSIONS ARE NOT TO BE SCALED FROM THIS DRAWING
ELECTRONIC DATA IS NOT TO BE AMENDED/DELETED WITHOUT ISHERWOOD McCANN PERMISSION
ALL FIXINGS, TO BE DESIGNED BY APPROPRIATE SPECIALIST SUB-CONTRACTOR
DETAIL DRAWINGS AT LARGER SCALE TAKE PRECEDENCE OVER GENERAL ARRANGEMENT DRAWINGS
A 16/05/17 BH UPDATED TO SUIT PLANNERS COMMENTS



PROJECT:	WICKES PROPOSED RE-FIT LITTLEHAMPTON		
STATUS:	PLANNING		
DRAWING TITLE:	PROPOSED SITE LAYOUT PLAN		
DATE:	09/03/2017	DRAWN BY:	BH
SCALE:	AS NOTED AT A1	CHECKED BY:	BH



Rose Park, Lutterworth Road,
Blaby, Leicester, LE8 4DP
0116 2781200
www.ishmcc.com

DRAWING NO: 216000-13-PL02 REVISION: A