

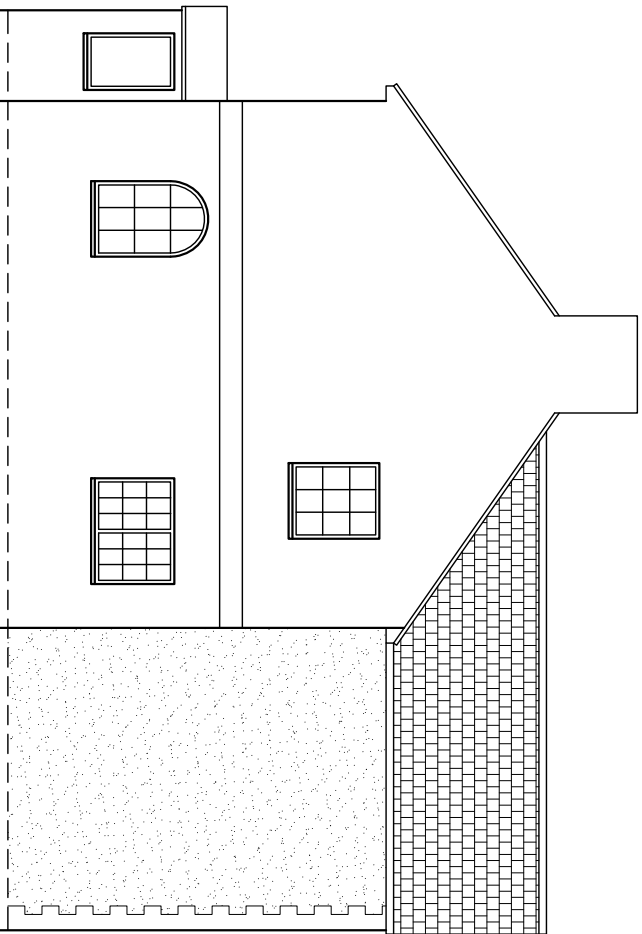
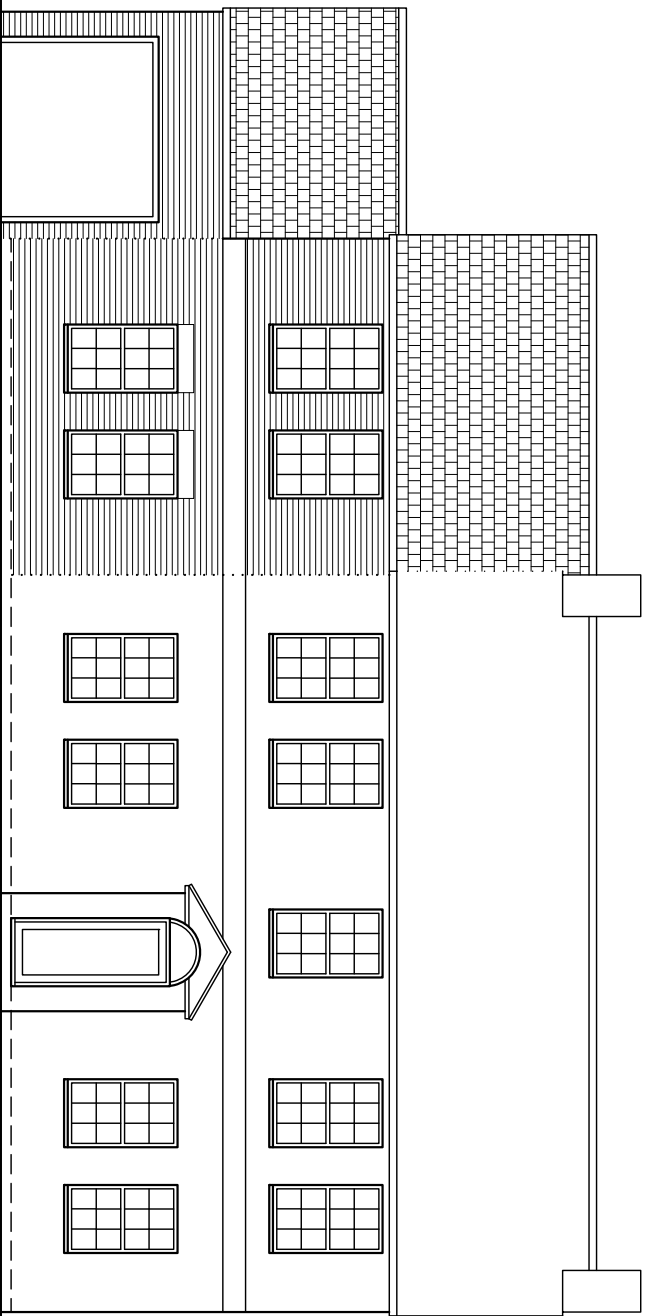


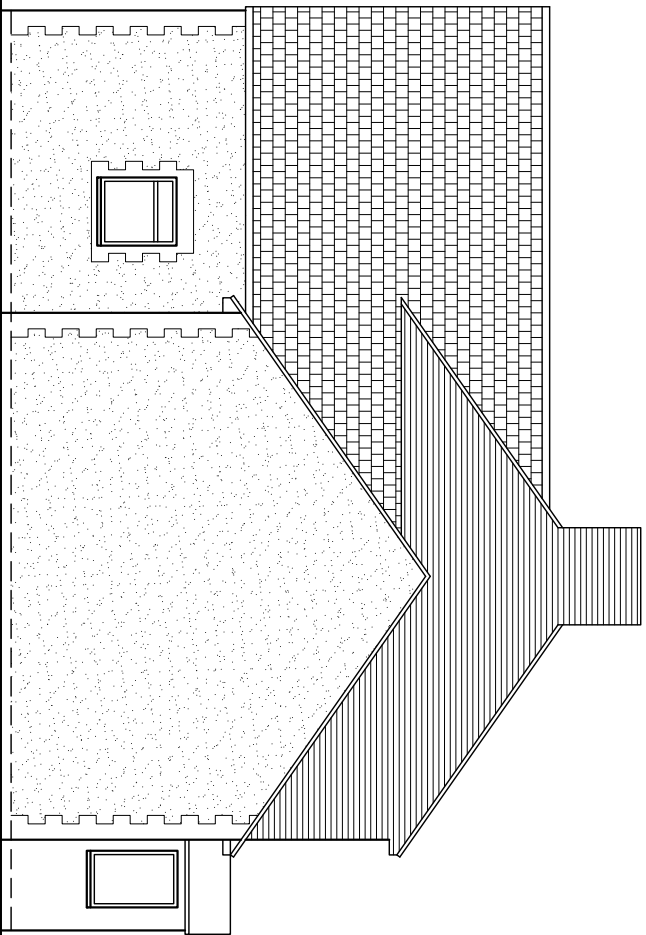

Proposed finishes:
Roof: plain tiles to match existing, ridge, verges etc all to match.
Walls: face brick to match existing to front elevation and hosiars. Through coloured render to rear and sides.
Fenestration; white uPVC to match existing style.
Fascias, soffits, gutters and down pipes etc. all to match existing.

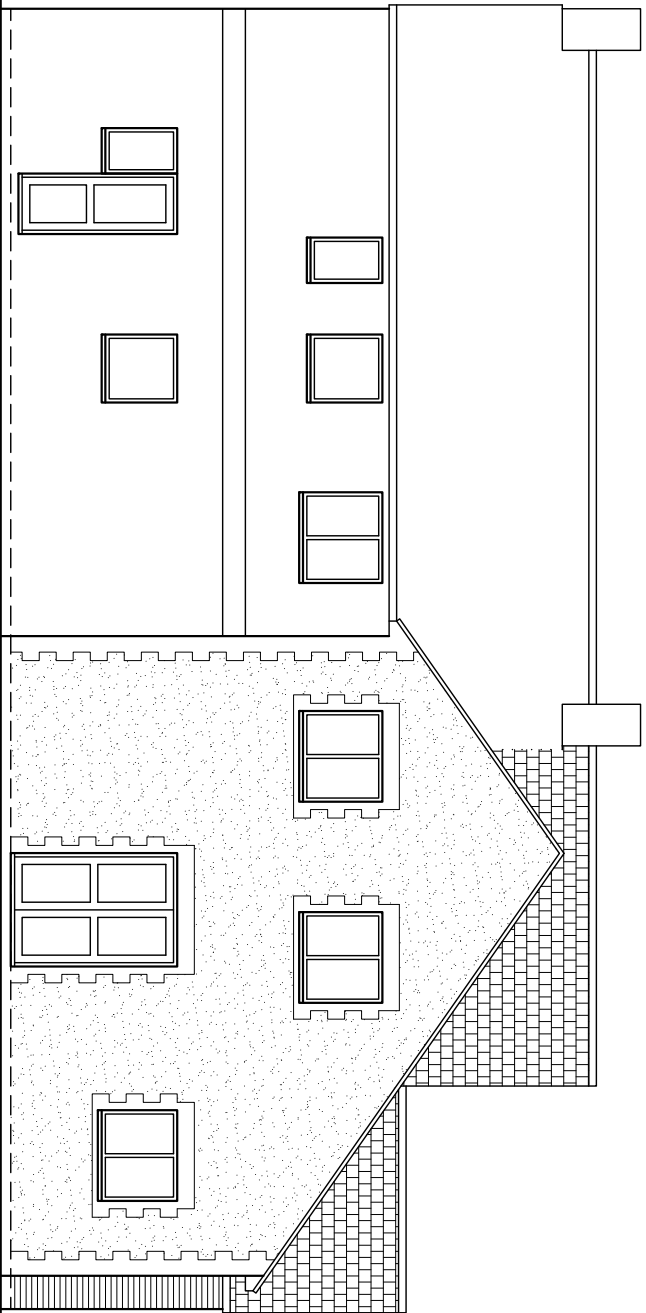

Side - East


Rear - North

Front - South

B Extension reduced	10/03/2011
A Extension reduced	01/03/2011
Amendments: –	

Bryceson Shaw Associates
Surveyors and Designers

2 Wellesley Court, Fitzalan Road, Littlehampton,
West Sussex BN17 5JW
Tel. & Fax 01903 734381 Mobile: 07889 651301
E-mail: brycesonshaw@btinternet.com

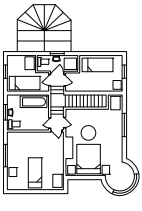

Project:
Proposed extension, new driveway and garden store; Berry House, Berry Lane, Littlehampton BN17 5HD

**Drawing:
Elevations as proposed**

For:
Mrs. C. Grant

Drawn:	Date:
PKS	October 2010
Scales:	No:
1:100	1077/01/02/B
To scale when printed on A3	