


WALL CLADDING Composite

Available in a range of eight colours including Redwood, Olive Green, Ivory, Teak, Coffee, Charcoal, light grey and stone grey, Cladco composite wall cladding is a perfect way to make a statement and is a colour-stable alternative to traditional timber exterior cladding. Created with a combination of recycled wood and plastic, Cladco wall cladding requires low maintenance and will give many years' worth of reliability in all types of weather conditions.



Cladco composite cladding boards give 135mm coverage once you have installed it to your exterior wall. Cladco recommend that every 500mm is supported by batons and to use composite joists as per the installation guide. This should enable the easy installation of your brand-new composite wall cladding boards.

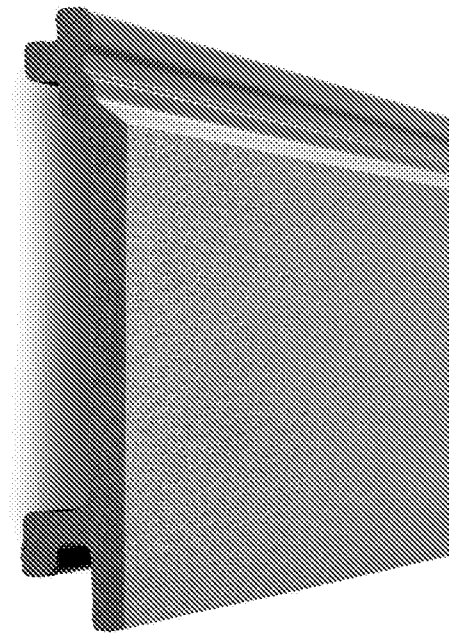

Why Use Our 4m Composite Wall Cladding

If you're looking to make a statement and dramatically change the appearance of your exterior walls, composite wall cladding is a great way to achieve this. But it's not just a cosmetic upgrade, with exterior WPC wall cladding you have the added benefit of creating further protection for your domestic or commercial building project.

SPECIFICATIONS		
Board Length		4metre
Board Width		157mm
Board Thickness		20mm
Each board weighs approximately		7.8kg

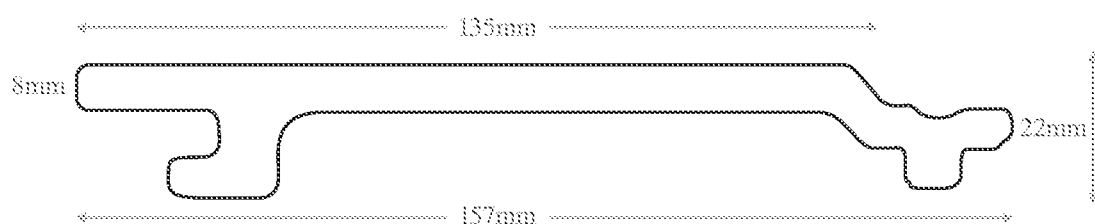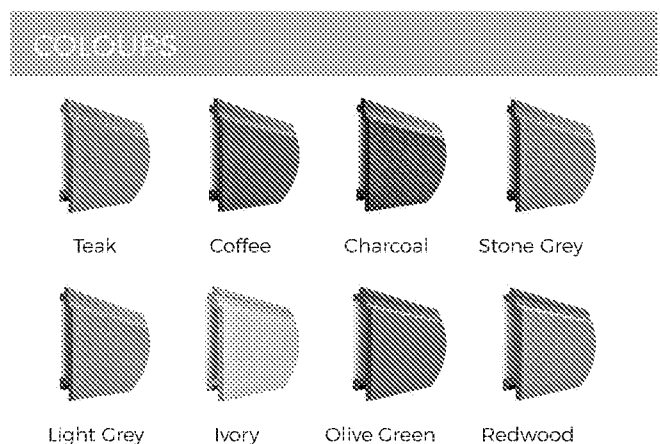

PLEASE NOTE – Images are used for illustration purposes only, actual item may vary slightly from the image supplied.