



This drawing and its contents are the strict copyright of Architectura Design. No reproduction without permission. Do not scale. Written dimensions to be used where given. All dimensions and details to be checked on site. FOR PLANNING PURPOSES ONLY


15/03/2022 Revision A Gable end added to monopitch roof. Window style changed. Boarding colour changed and taken down to ground floor cill level.

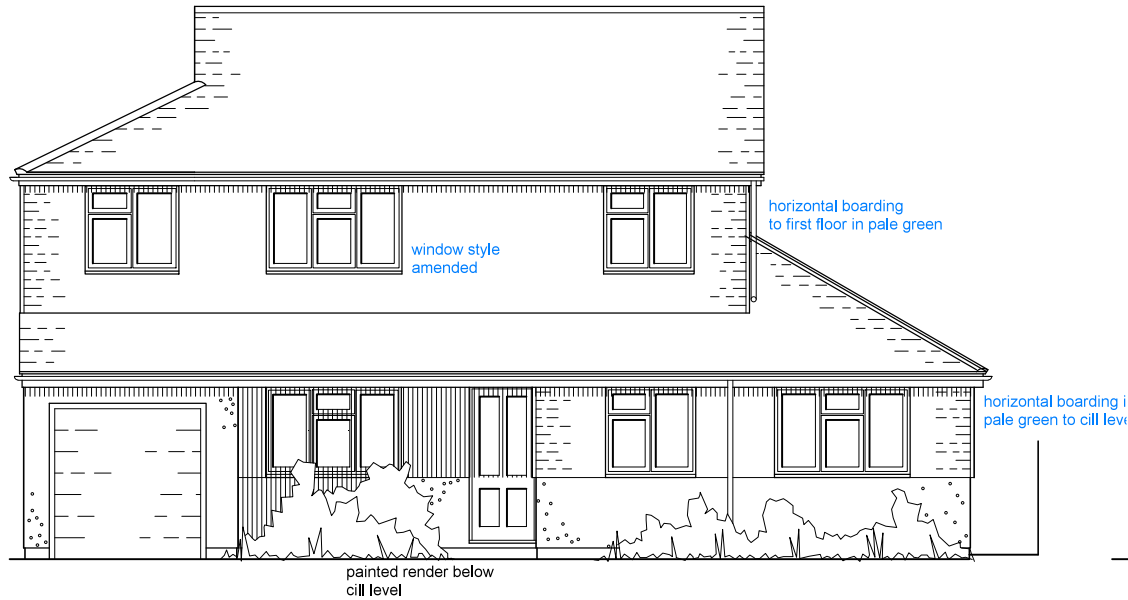


North Elevation

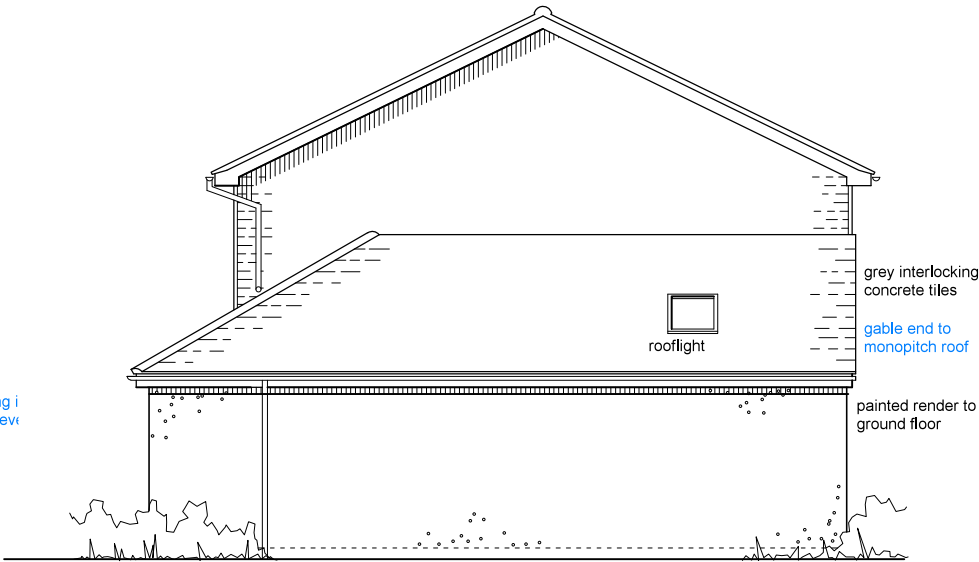

West Elevation

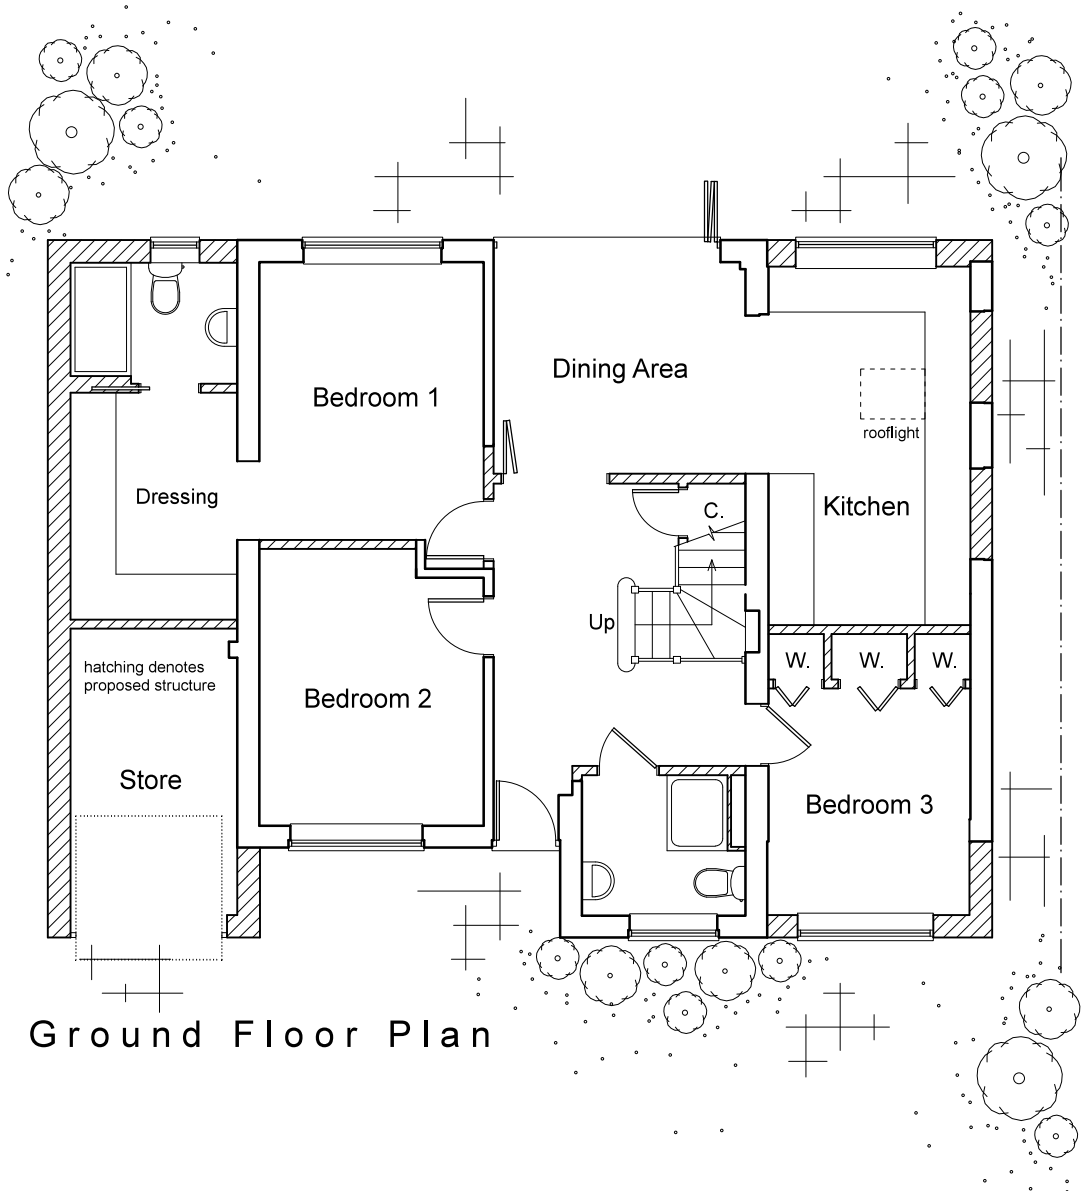

Ground Floor Plan

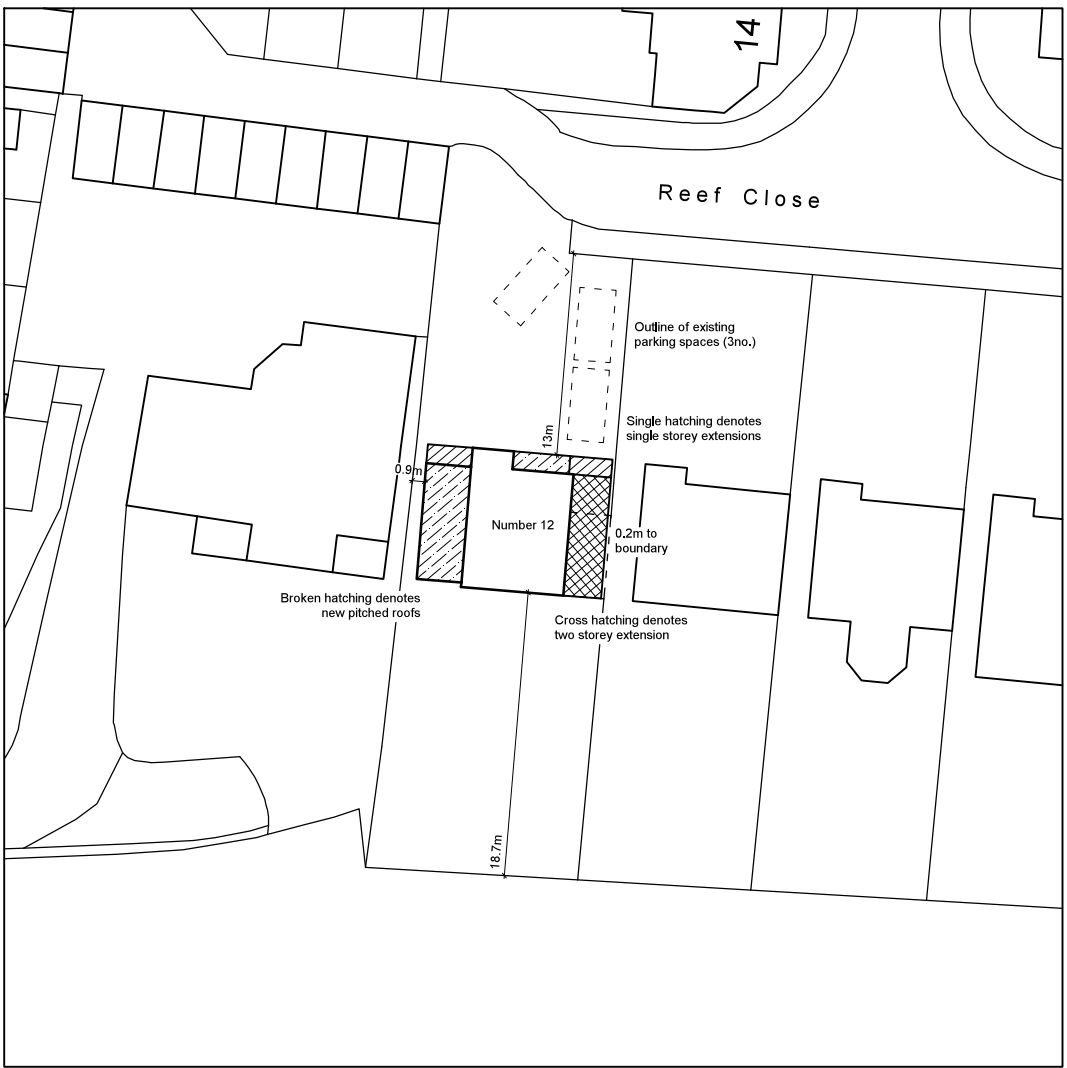

Block Plan
Scale 1 : 5 0 0

0 1 2 3 4 metres

Architectura
Architectural Design & Drawing Service

Proposed Extension and Alterations
at 12 Reef Close, Littlehampton
for Mr and Mrs M Grove

Drawing P01a May 2021 Scale 1:100 / 1:500 @ A3
Planning Drawing - Ground Floor & Block Plan & Elevations