



This drawing and its contents are the strict copyright of Architectura Design. No reproduction without permission. Do not scale. Written dimensions to be used where given. All dimensions and details to be checked on site. FOR PLANNING PURPOSES ONLY

15/03/2022 Revision A Gable end added to monopitch roof. Window style changed. Boarding colour changed and taken down to ground floor cill level.

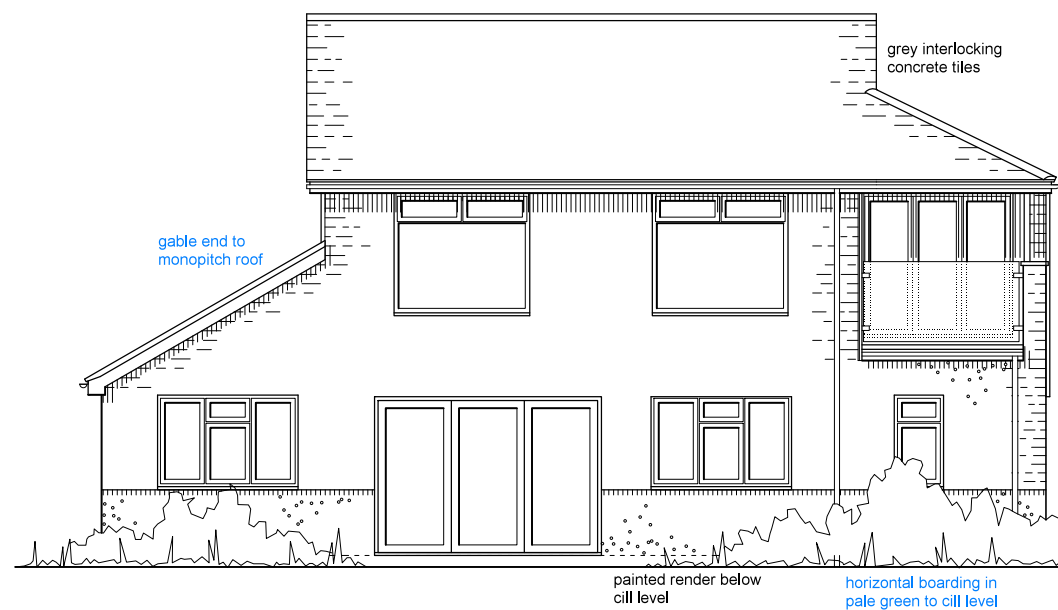

South Elevation

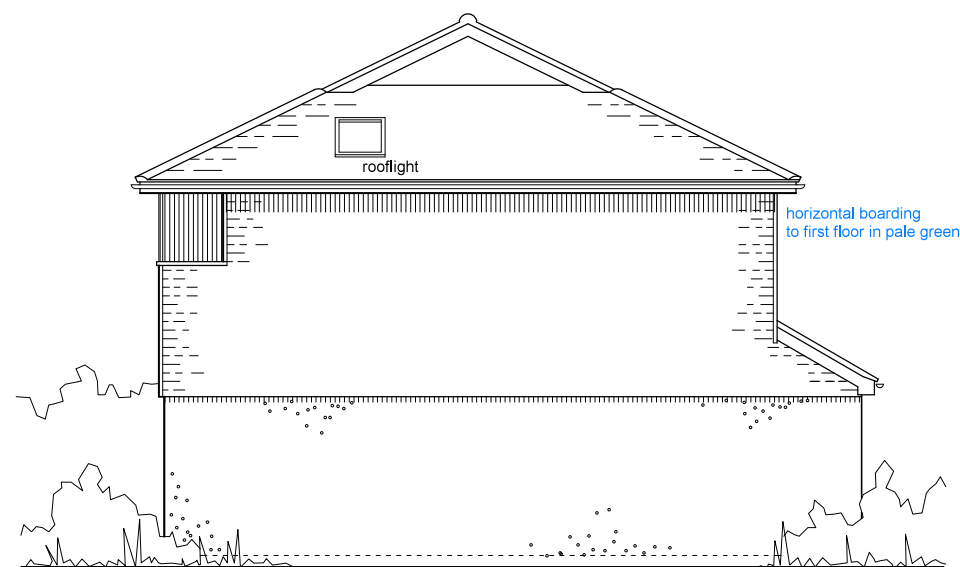


East Elevation




Location Plan
Scale 1 : 1 2 5 0

0 5 10 20 metres

Serial Number 214136
©Crown Copyright and database right 2021
Ordnance Survey License: 100048957
Reproduction in whole or part is prohibited
without the prior permission of Ordnance Survey

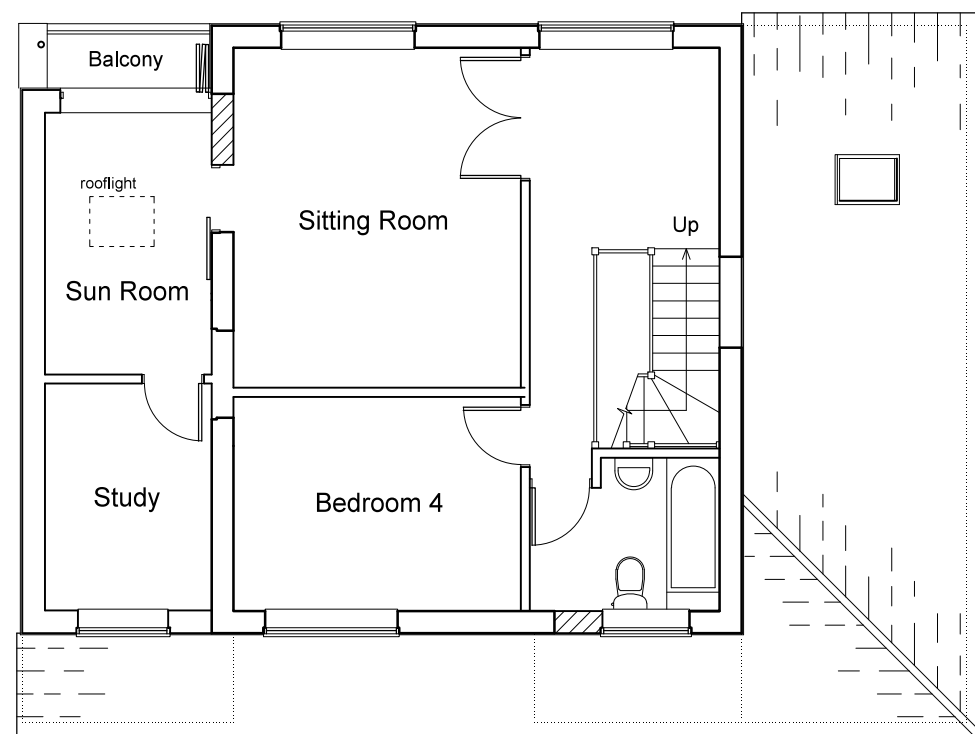

First Floor Plan

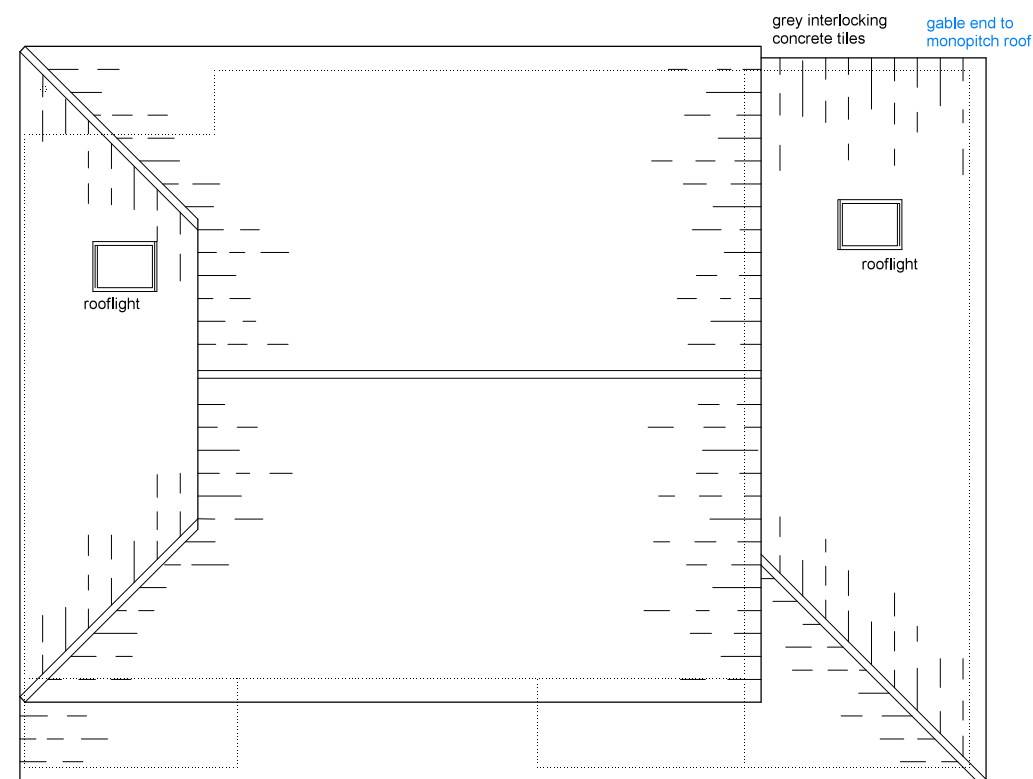

Roof Plan

0 1 2 3 4 metres

Architectura
Architectural Design & Drawing Service

Proposed Extension and Alterations
at 12 Reef Close, Littlehampton
for Mr and Mrs M Grove

Drawing P02a May 2021 Scale 1:100 / 1:1250 @ A3
Planning Drawing - First Floor, Roof & Location Plan & Elevations