



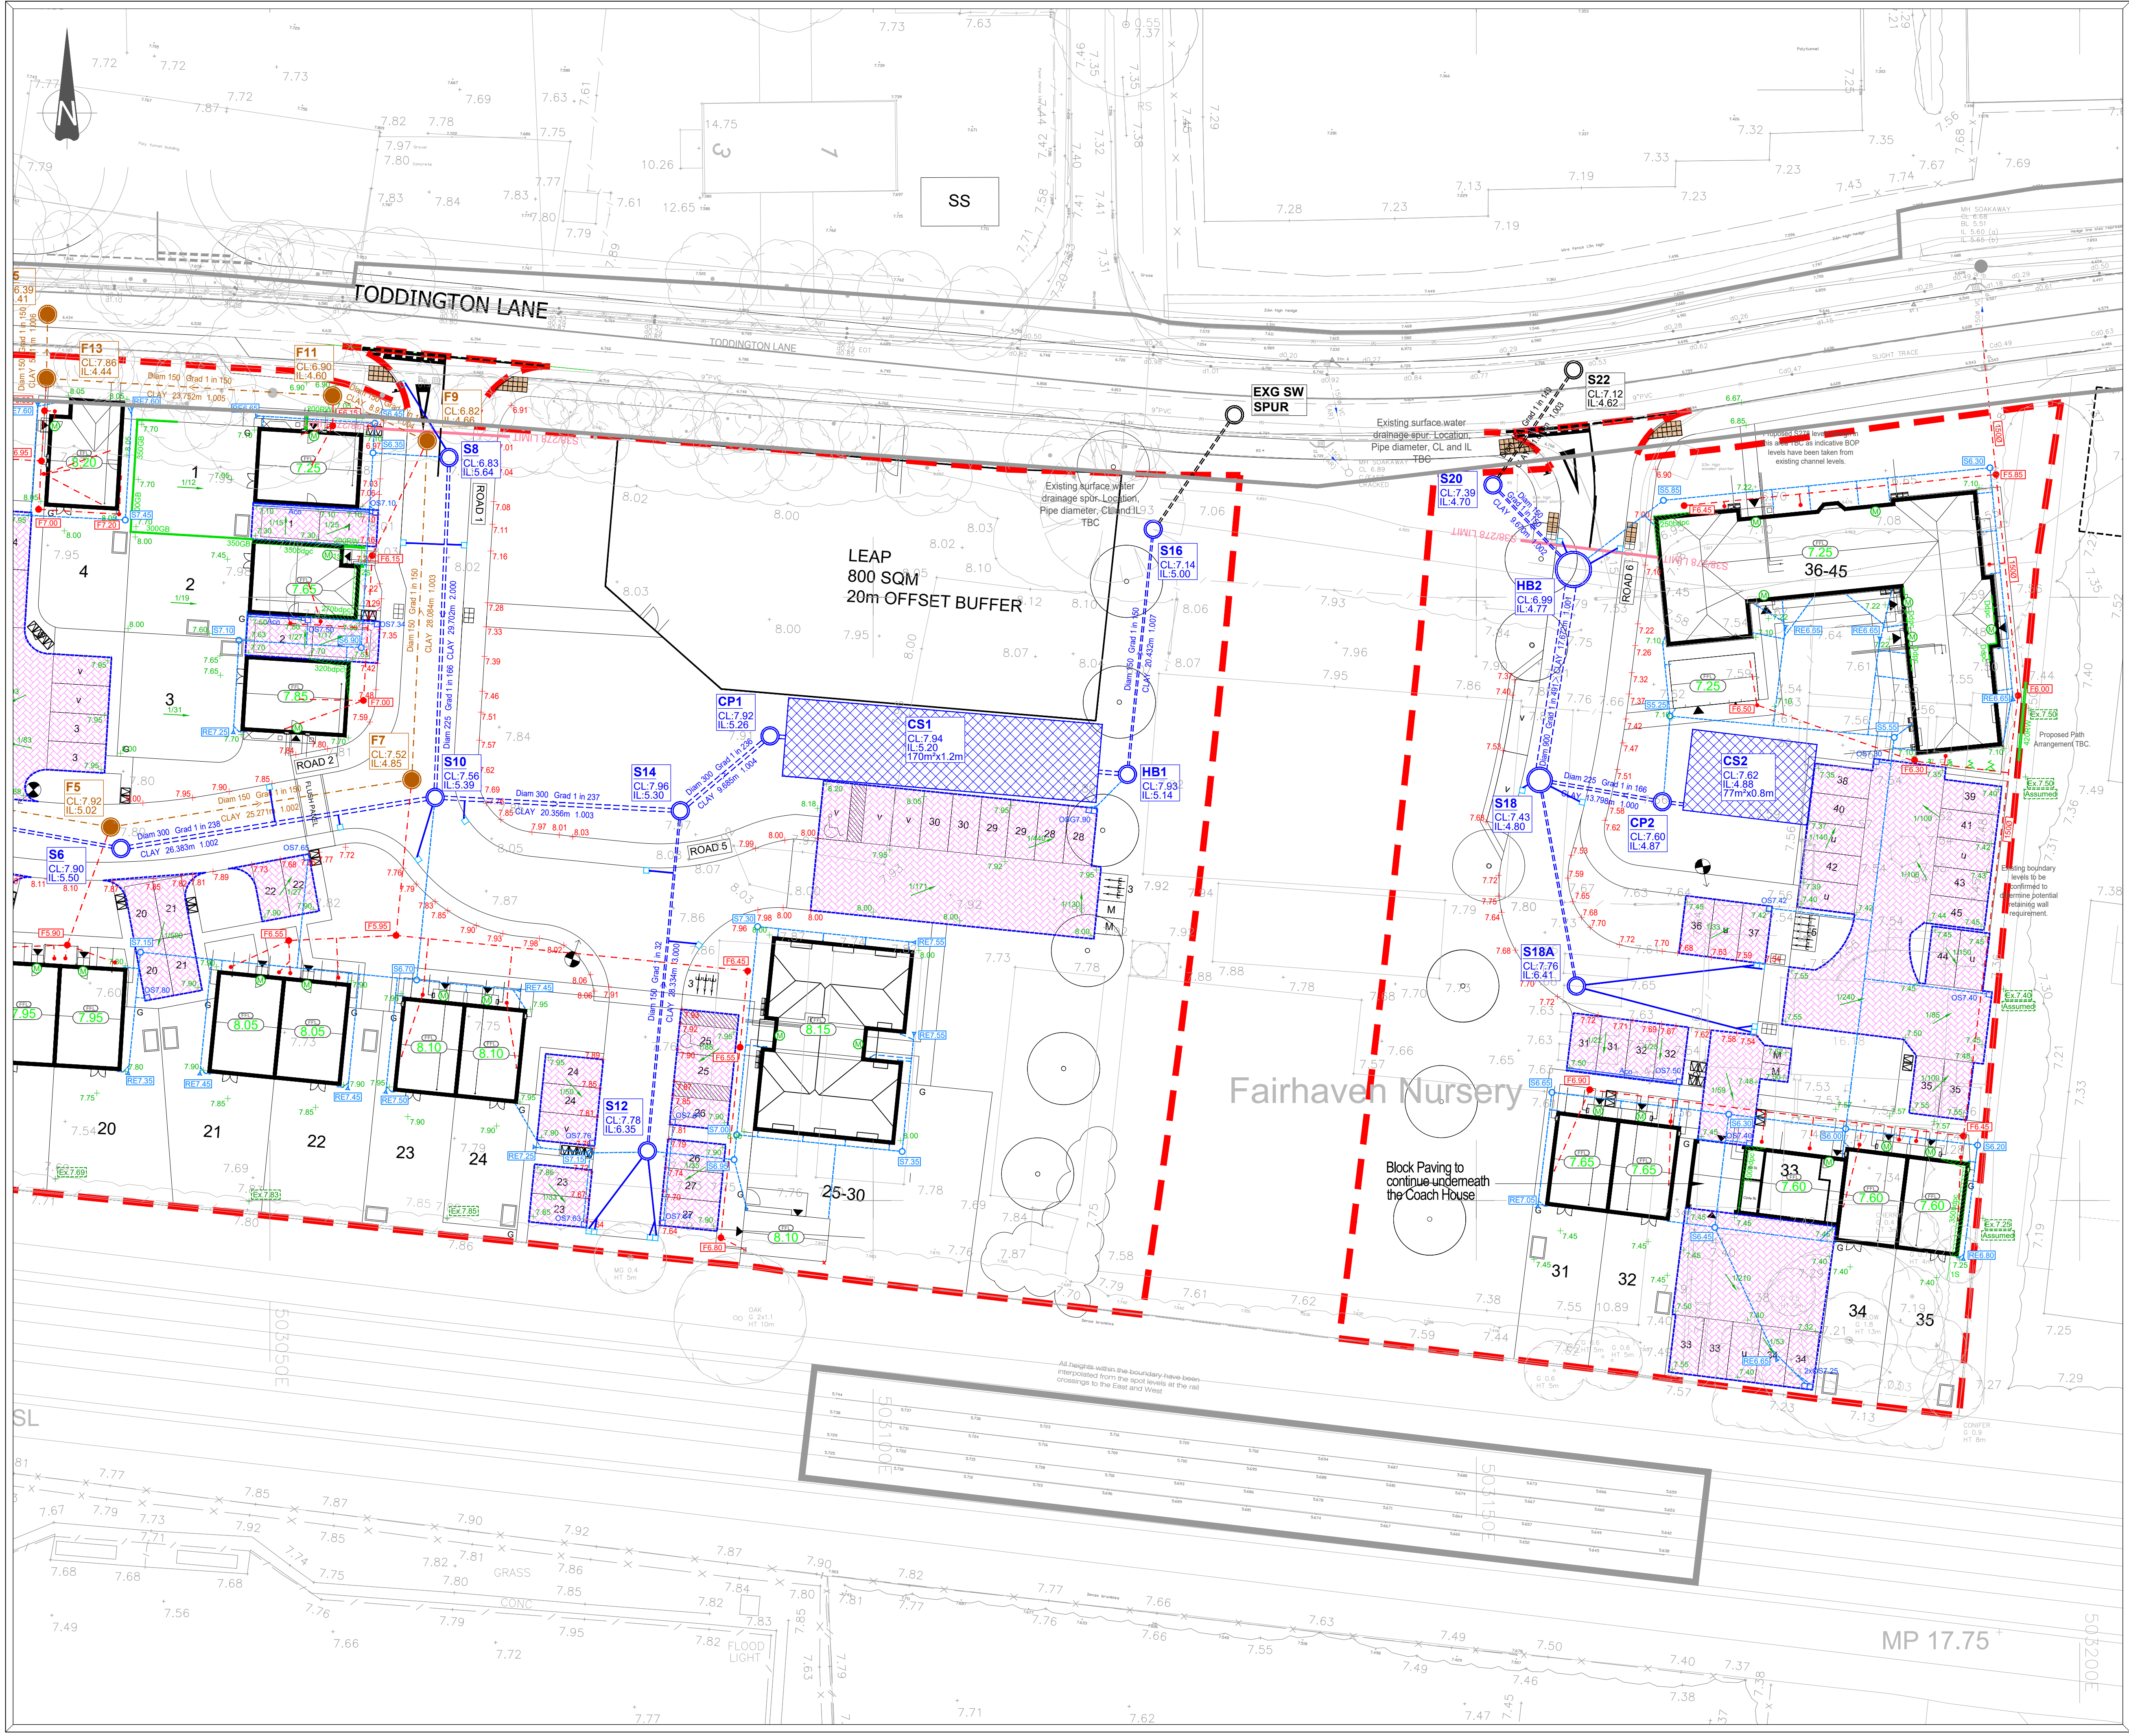

GENERAL NOTES

- This drawing is to be read in conjunction with the architectural and engineering drawings.
- Levels indicated in blocks are Finished Floor Levels and are 150mm above adjacent finished ground levels unless otherwise shown.
- Levels of the existing road at the point of tie-in with proposed site road must be checked prior to commencement of works.
- Any discrepancies between the details shown and actual on site conditions to be reported immediately to the engineer prior to commencement of works.

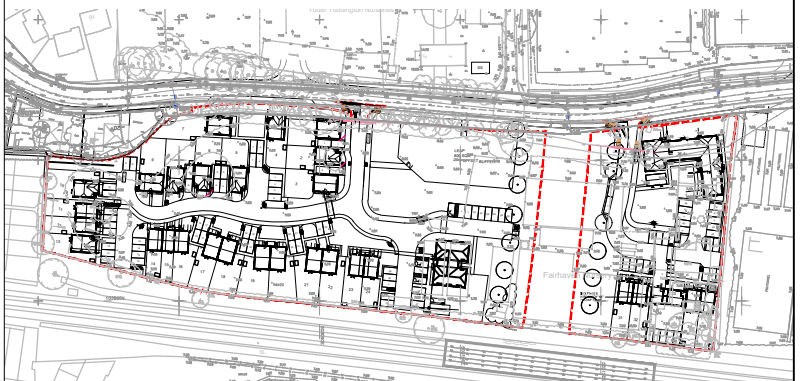

External Levels & Features Legend:	
Levels	External Works
00.00 Proposed Finished Floor Level	Proposed Double Damp Proof Coursing
7.44 Proposed Rear of Footway Level	Proposed Exposed Brickwork (masonry below damp proof course)
80.00 Proposed External Level	Proposed Masonry Retaining Wall
Ex.80.00 Existing External Level	Proposed Gravel Board
120 Proposed Fall Direction & Gradient	Proposed Bank / Slope
Part M Level Access Indicator	Proposed Road Gully
General	
Site Boundary	

Drainage Legend:	
General	
140.00 Proposed Finished Floor Level	Site Boundary
139.85 Proposed Garage Slab Level	
Private Drainage	
Foul Water Sewer (1000mm unless otherwise stated)	Storm Water Sewer (1000mm unless otherwise stated)
Foul Water 525mm Inspection Chamber (Max. Depth 300mm)	Storm Water 525mm Inspection Chamber (Max. Depth 300mm)
Foul Water 300mm Inspection Chamber (Max. Depth 750mm)	Storm Water Rodding Eye & Level (Max. Depth 750mm)
Acco	Proposed Cellular Storage
Acco Drain	Porous Tanked Paving
Proposed Outlet Sump and Level	
SW Sewer & MH	FW Sewer & MH
SW Manhole Ref. (Cover & Invert Levels)	FW Manhole Ref. (Cover & Invert Levels)
Proposed Road Gully & Connection	

F	Private drainage and external works amended to suit revised layout.	28.03.20	JS
C	OS data added to drawing	17.01.20	TB
E	Drawing amended to suit new layout	16.01.20	TB
C	New layout added	16.11.19	TB
A	New layout amended	03.10.19	JS
A	Drawing amended to suit clients request.	19.09.19	TB
A	First issue	15.08.19	JS

Rev.	Description	Date	By
1	Drawing Status		

FOR CONSTRUCTION

Client: **PERSIMMON**
Together, we make a home

Project: **Littlehampton West Sussex**

Title: **General Engineering Plan Sheet 2 of 2**

BANNERS GATE
CIVIL, STRUCTURAL & ARCHITECTURAL DESIGN SERVICES
10-11 Birmingham Street, Halesowen, West Midlands B63 3HN
Tel: 0121 687 1500 Fax: 0121 687 1501
E-mail: mail@bannersgate.com

Scale	A1 @ 1:250	Drawn	CS
Date	August 2019	Checked	TB
File	19163 / dwgs / civils / current	Drawing	19163 / 100(ii) Rev F