


2 elspring mead

Splay
2.4m from kerb to centre of drive access



Pavement 1.4m wide

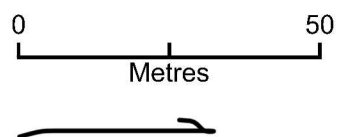

Plan Produced for: Amanda Duffy
Date Produced: 20 Mar 2021
Plan Reference Number: TQRQM21079202020753
Scale: 1:1250 @ A4