




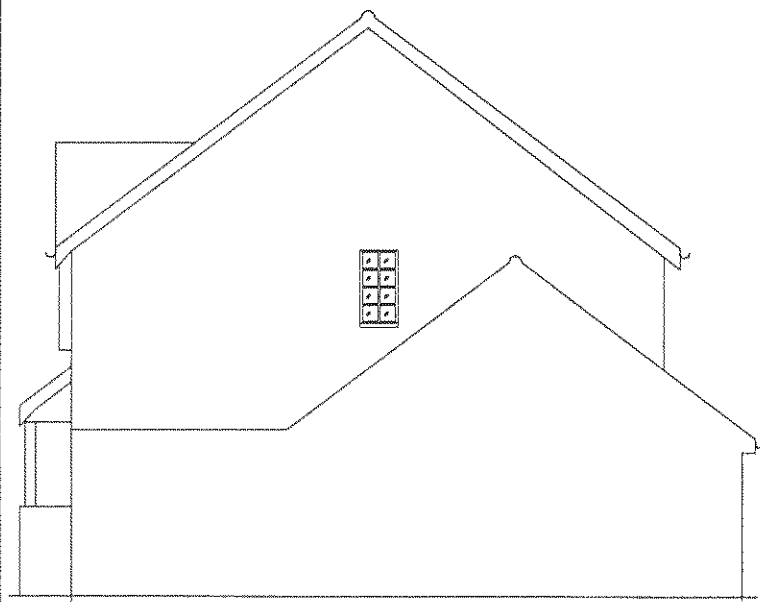


Existing East Elevation (Rear)

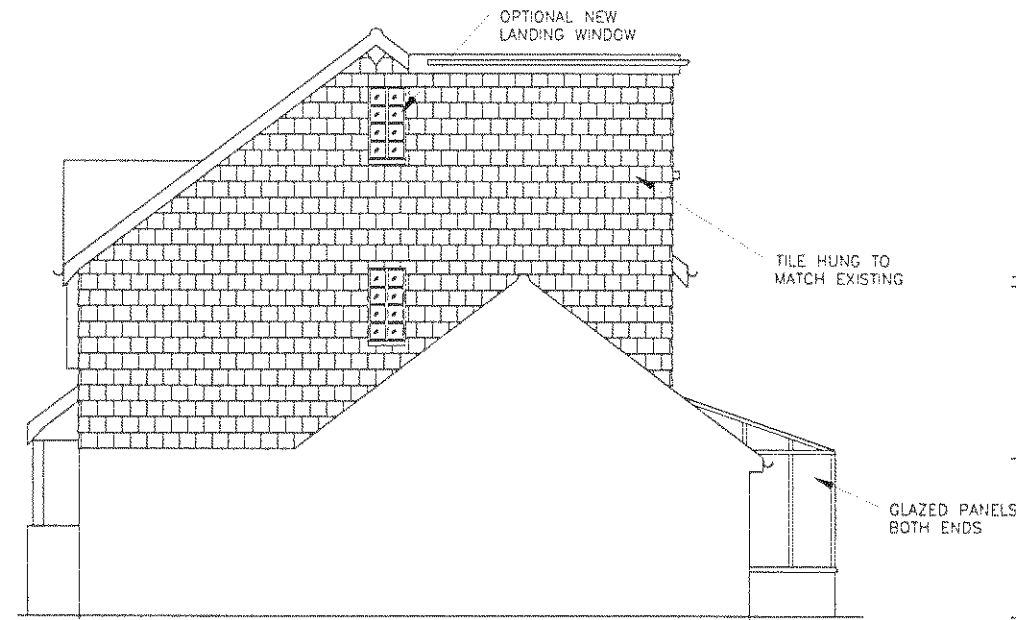


Existing South Elevation

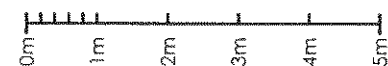


Proposed South Elevation

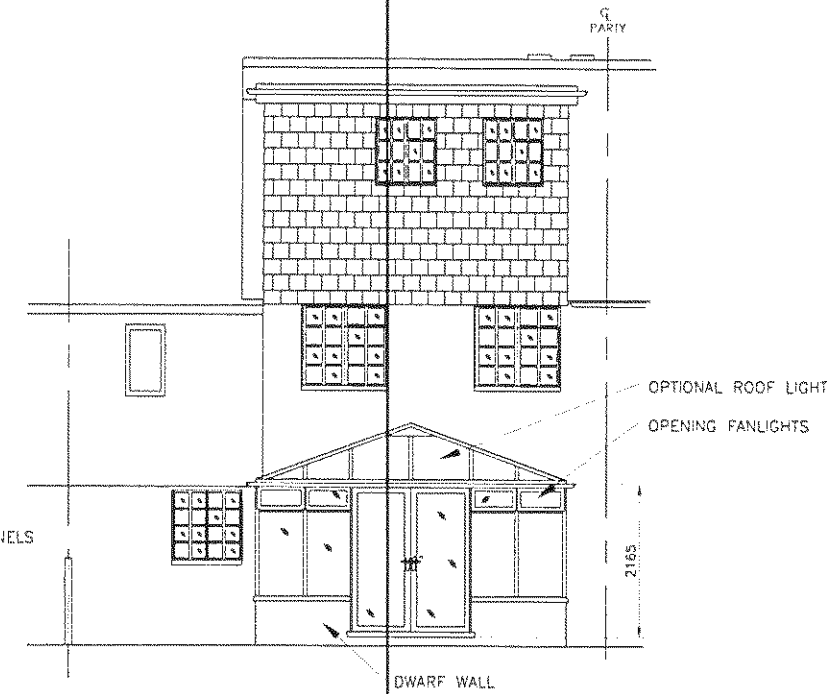

Proposed East Elevation (Rear)
Indicative Conservatory Detail

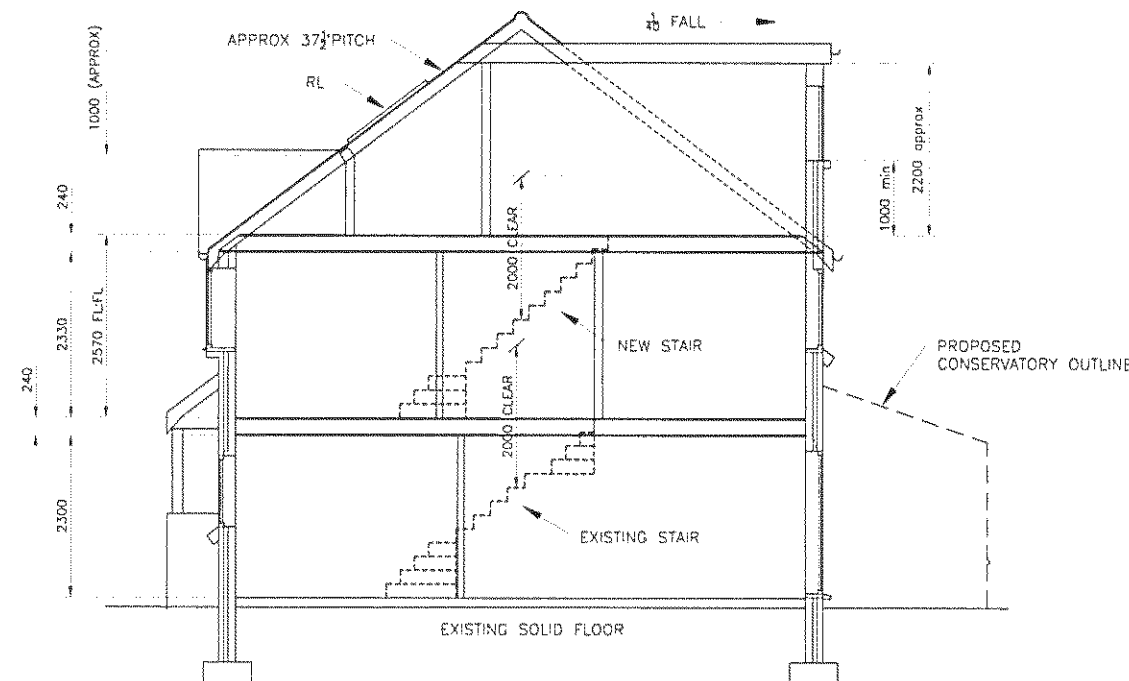

SECTION A-A

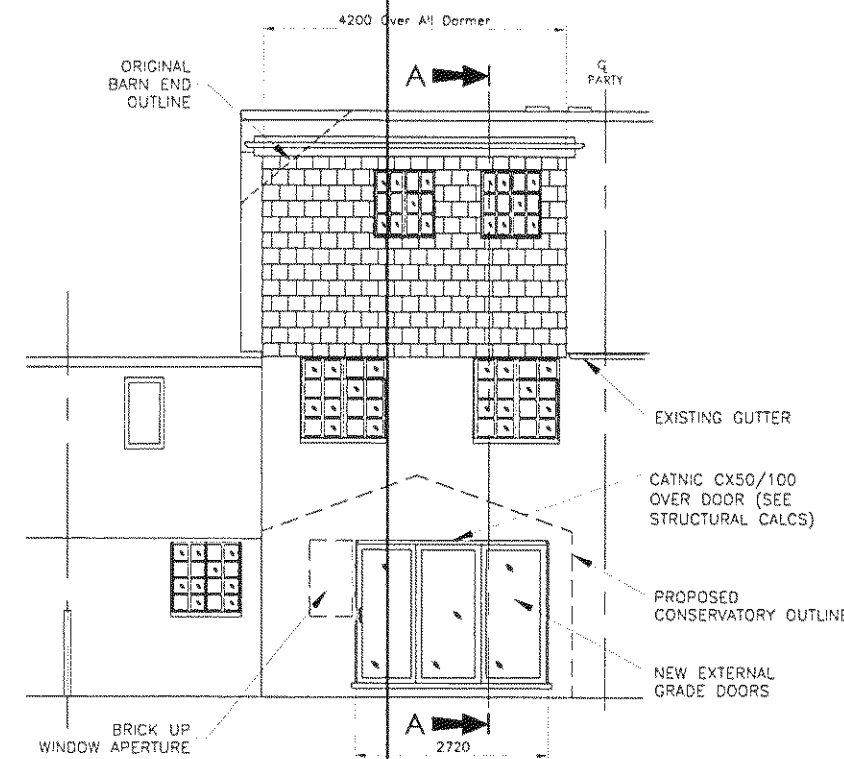

Proposed East Elevation (Rear)
Showing Wall Modification

DRAWN
D.Napper

DATE
1/6/11

A3

TITLE
Loft Conversion & Conservatory
29 Buttermere Way
Littlehampton, W Sussex BN17 6SX

ISS
P2

SCALE
1:100
U.O.S.

SKETCH NUMBER

BW029/1

SHEET 2 OF 6