


Existing Dormer

Currently Approved by LU/336/11
Surface area = 1.59m²

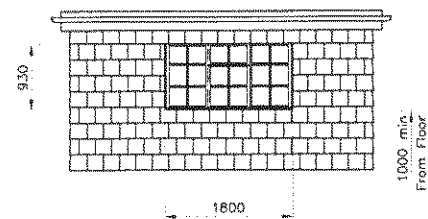

Proposed Dormer

(Casement/Vent/Casement)
Non Material Amendment Request
Surface area = 1.67m²


NOTES

Dormer Window

- 1) Casement windows to have opening restrictors.
- 2) Main windows to have fire escape hinges.


Solar Panels

- 1) Area of solar panels needs to be between 5-7m² depending on manufacturer selected. This will range from 2 to 4 panels.
- 2) Panels to be built into south wall tile hanging (not over). This will hide the panels on approach to the house.

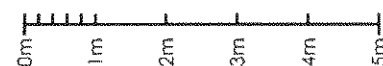

Existing West (Front) Elevation

Currently Approved by LU/336/11

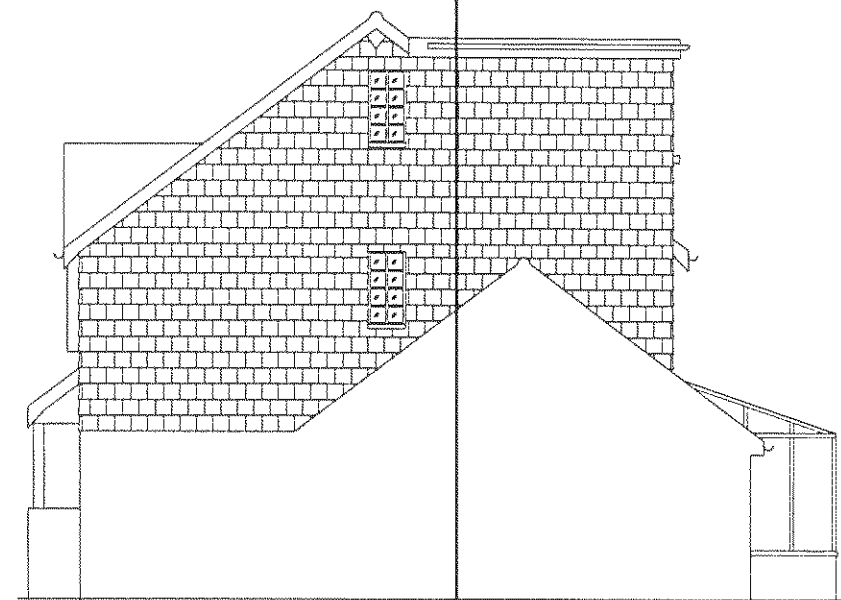


Existing South Elevation

Currently Approved by LU/336/11



Existing West (Front) Elevation

Non Material Amendment Request

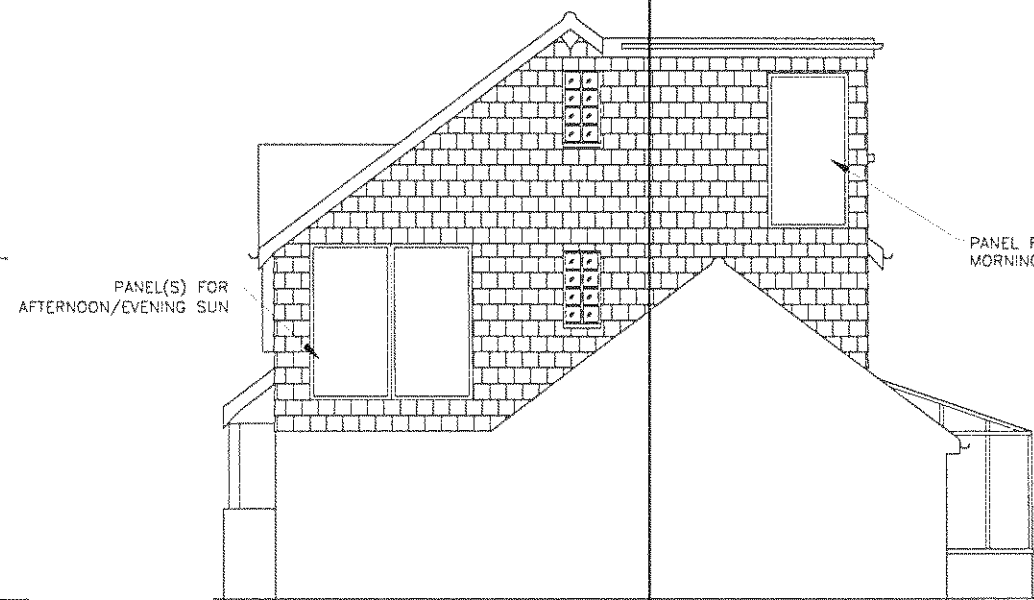

Proposed South Elevation

Non Material Amendment Request

DRAWN
D.Napper

DATE
18/4/12

A3

TITLE
Loft Conversion & Conservatory
29 Buttermere Way
Littlehampton, W Sussex BN17 6SX

ISS
P3

SCALE
1:100
U.O.S.

SKETCH NUMBER

BW029/1

SHEET 3 OF 6