



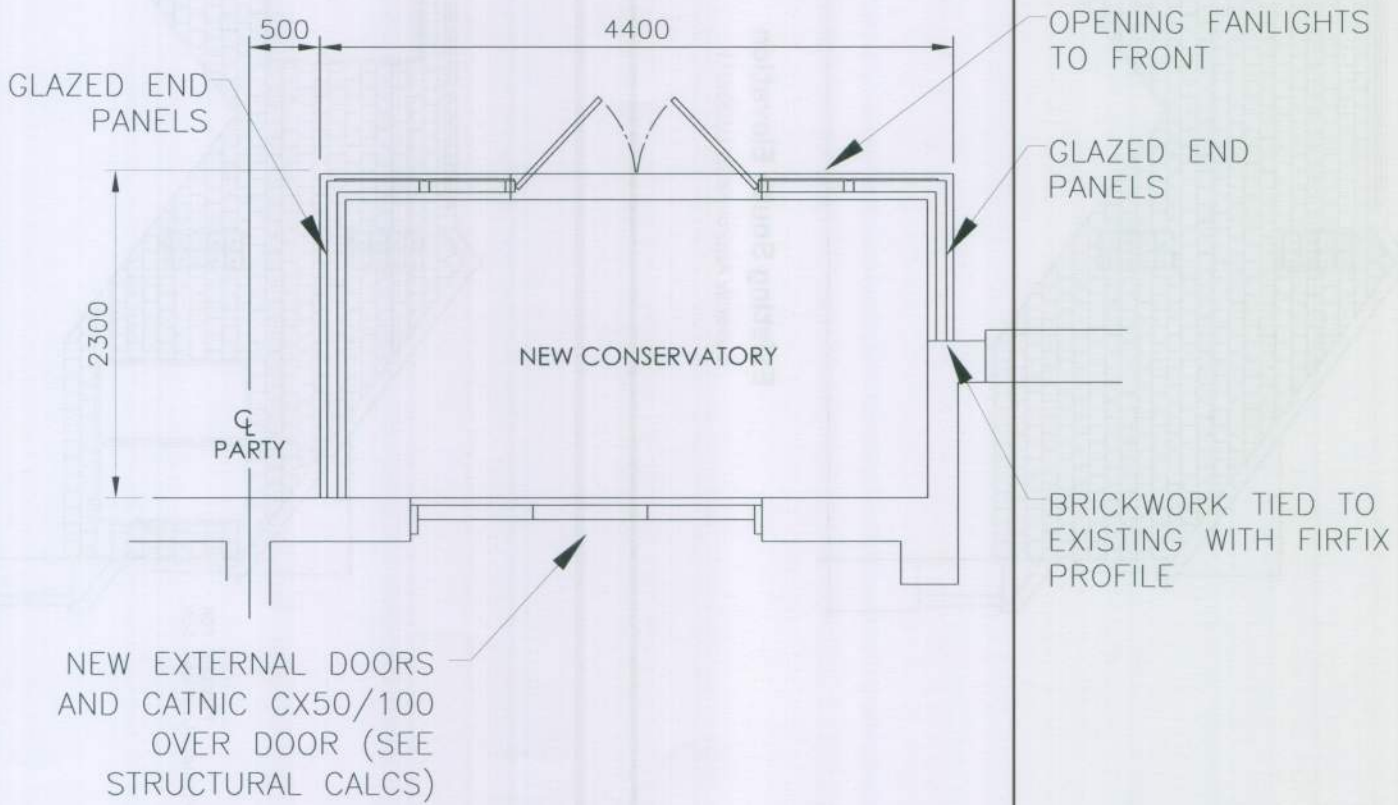


CONSERVATORY

(POSITION OF DOORS TO BE FINALISED ON SITE)

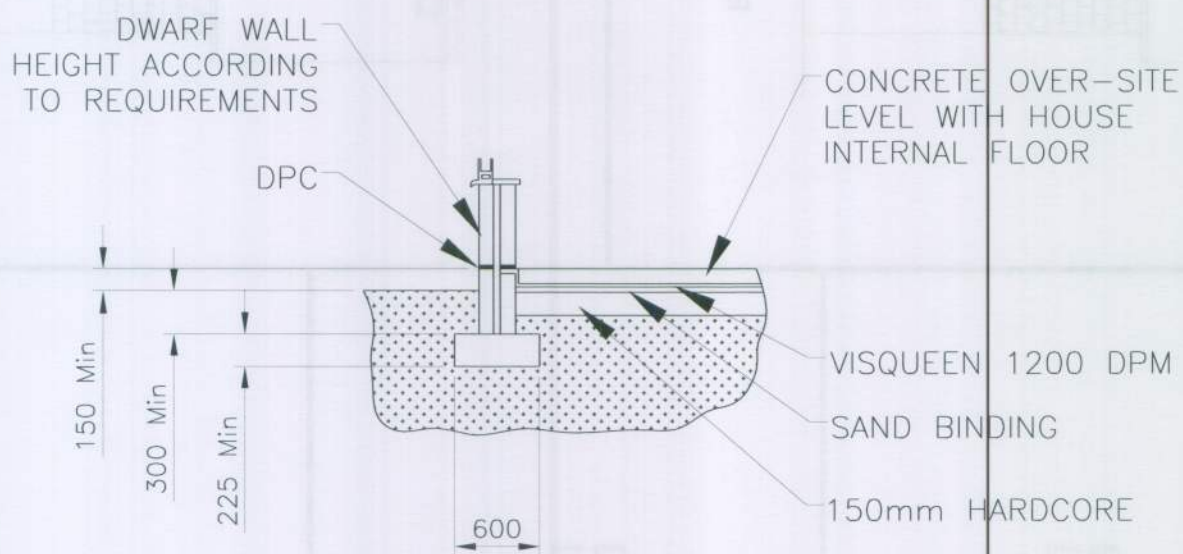

EXAMPLE CONSERVATORY FOOTING

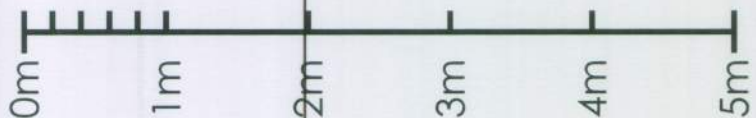

DRAWN D.Nopper	DATE 1/6/11	TITLE Loft Conversion & Conservatory 29 Buttermere Way Littlehampton, W Sussex BN17 6SX	ISS P2	SKETCH NUMBER BW029/1
©D.Nopper owns the copyright of this drawing which is supplied in confidence on the express condition that it is not used for any purpose other than that for which it is supplied and not reproduced or communicated to any person without the permission of David Nopper, 29 Buttermere Way, Littlehampton, Sx.	ALL DIMENSIONS IN INCHES UNLESS STATED		SCALE 1:50 U.O.S.	SHEET 5 OF 6