

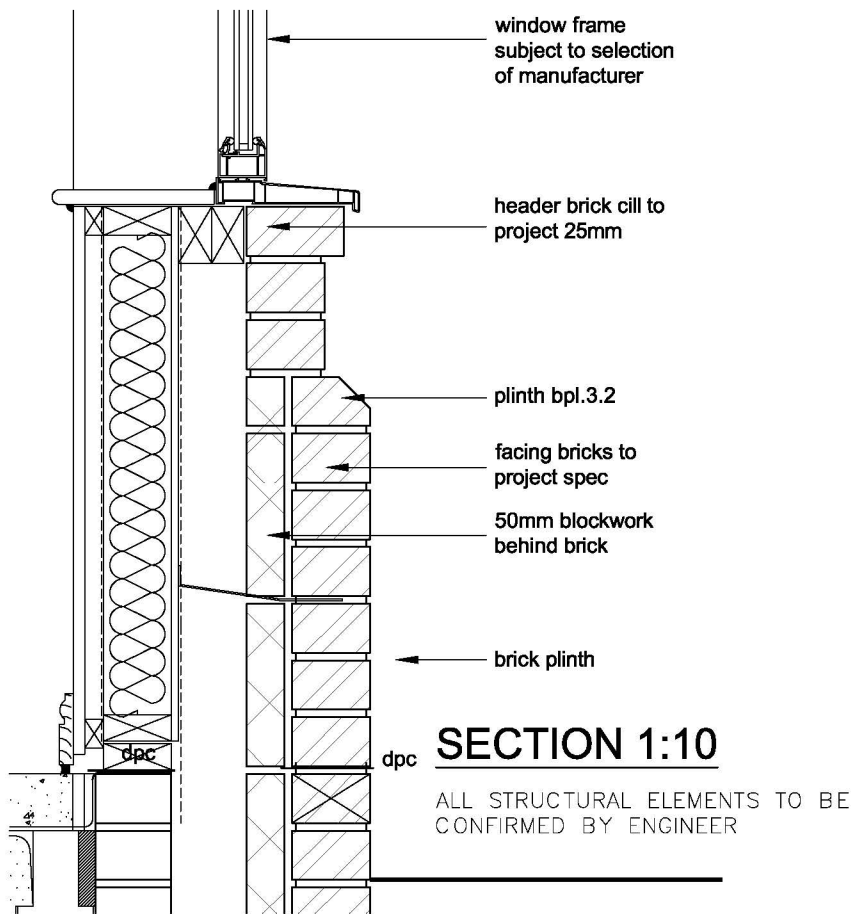


TILEHANGING DETAILS


FEATURE PLINTH TO BE INSTALLED TO PLOTS 5 & 6

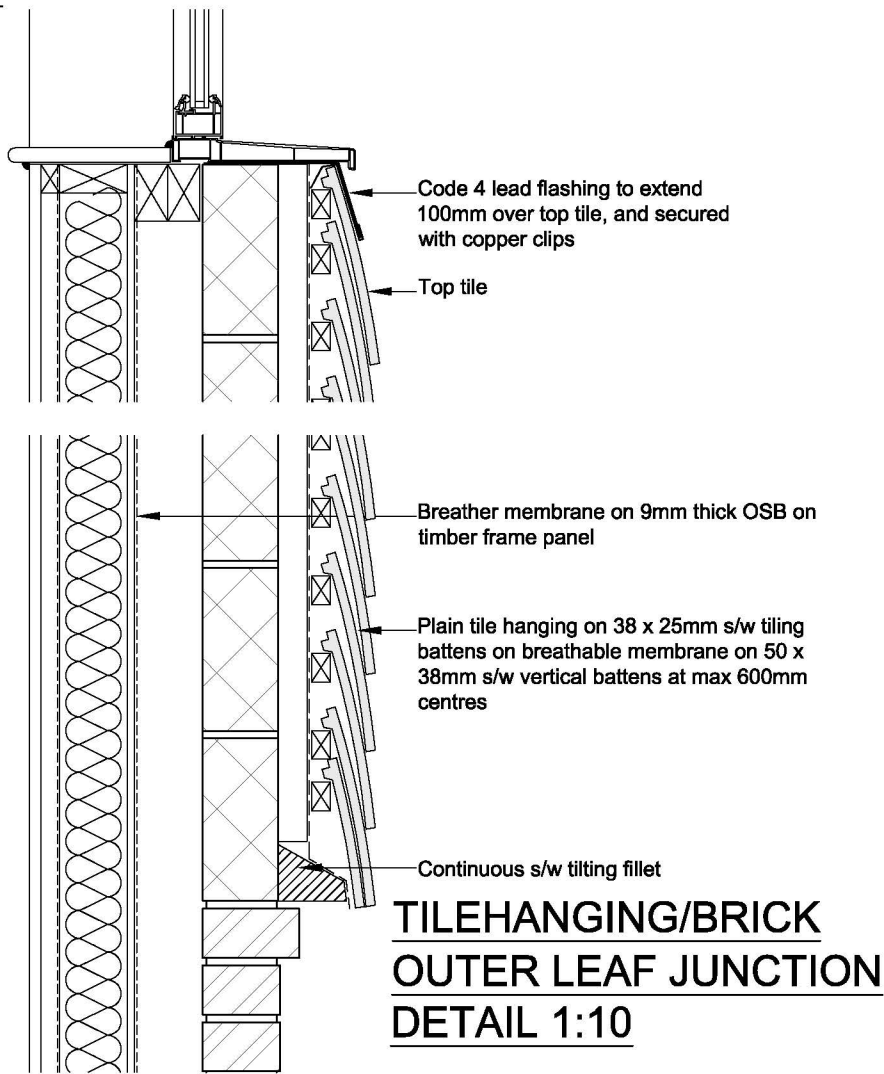

- MATERIALS
- 1) WHITE SOFFITS & FASCIAS
 - 2) WHITE FRAMED FENESTRATION
 - 3) BRICK
 - 4) ROOF TILES
 - 5) TILE HANGING
 - 6) DENTIL COURSE DETAIL

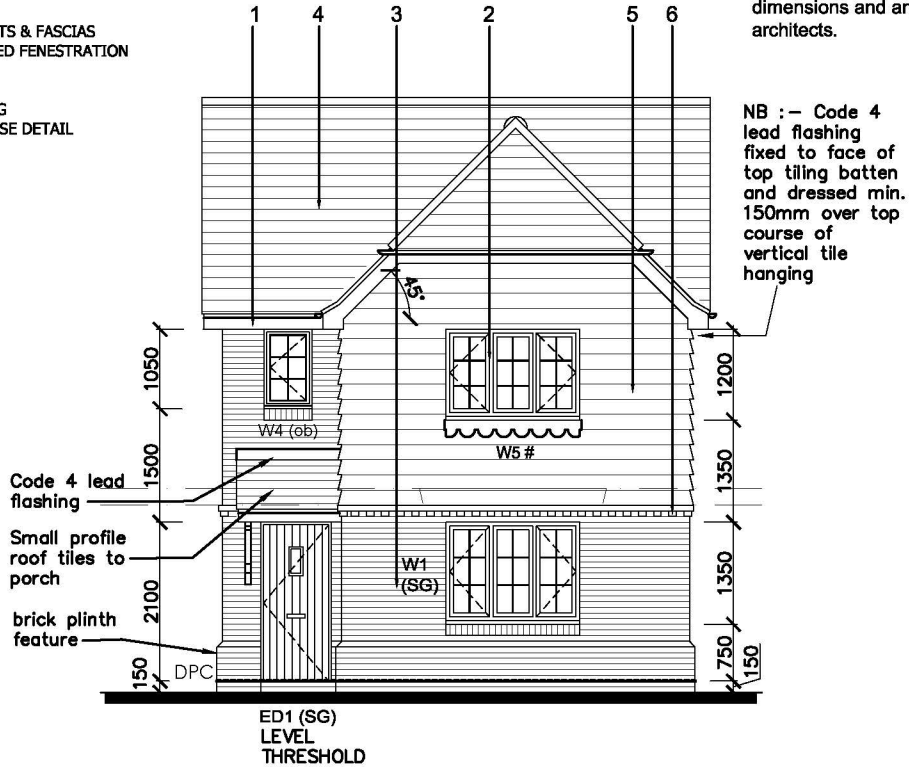

FRONT ELEVATION AS - Plot 6
1:100 scale
OPP - Plot 5

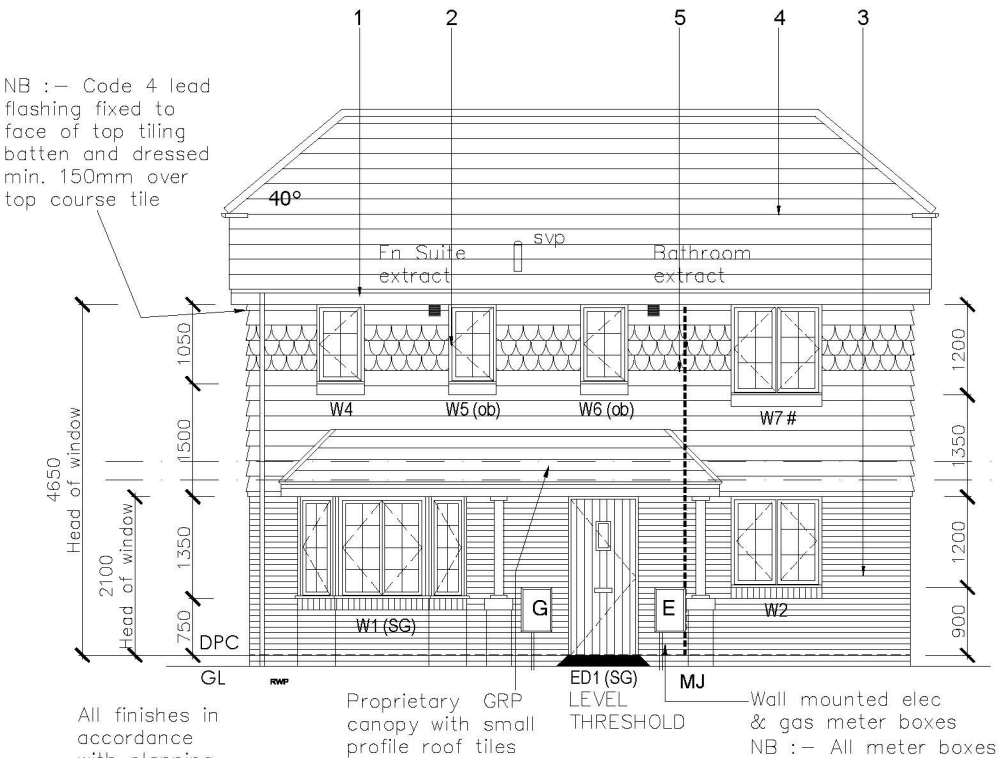

FRONT ELEVATION
Plot 9 - (opp) 1:100 scale

Drawing No:
544_WD_DET_01

Revision:
-

Scale @ A3:
as noted

Date:
19.02.2020

Drawn:
AT

