

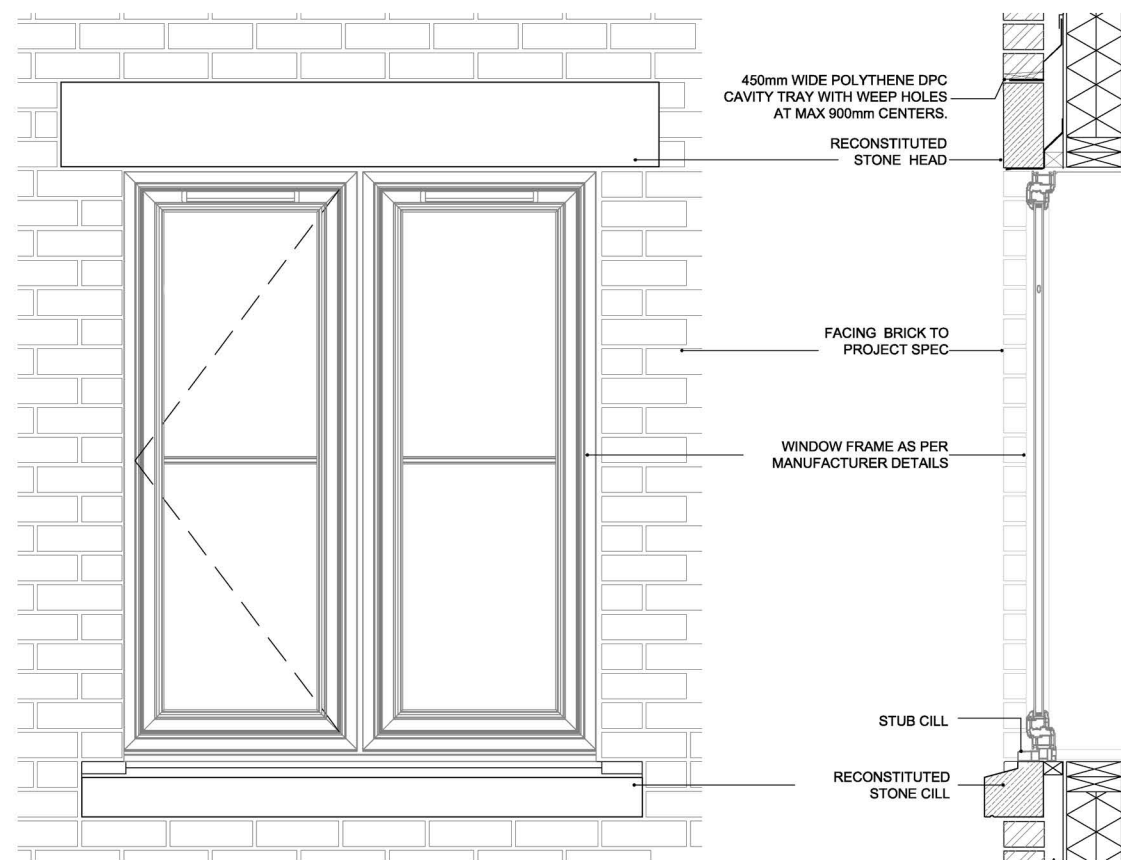
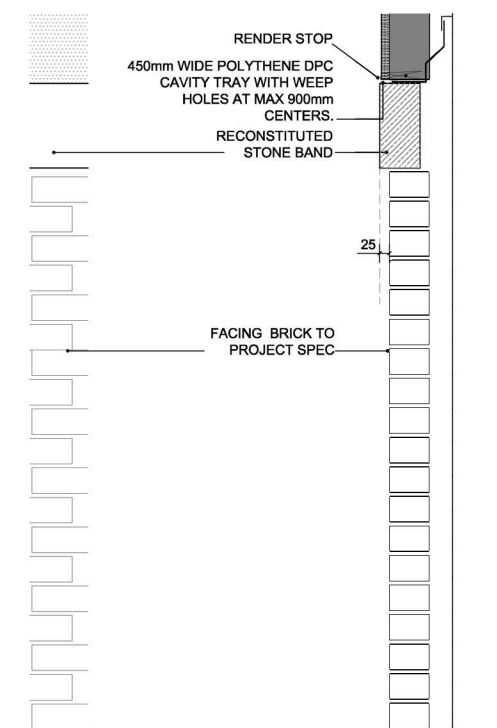
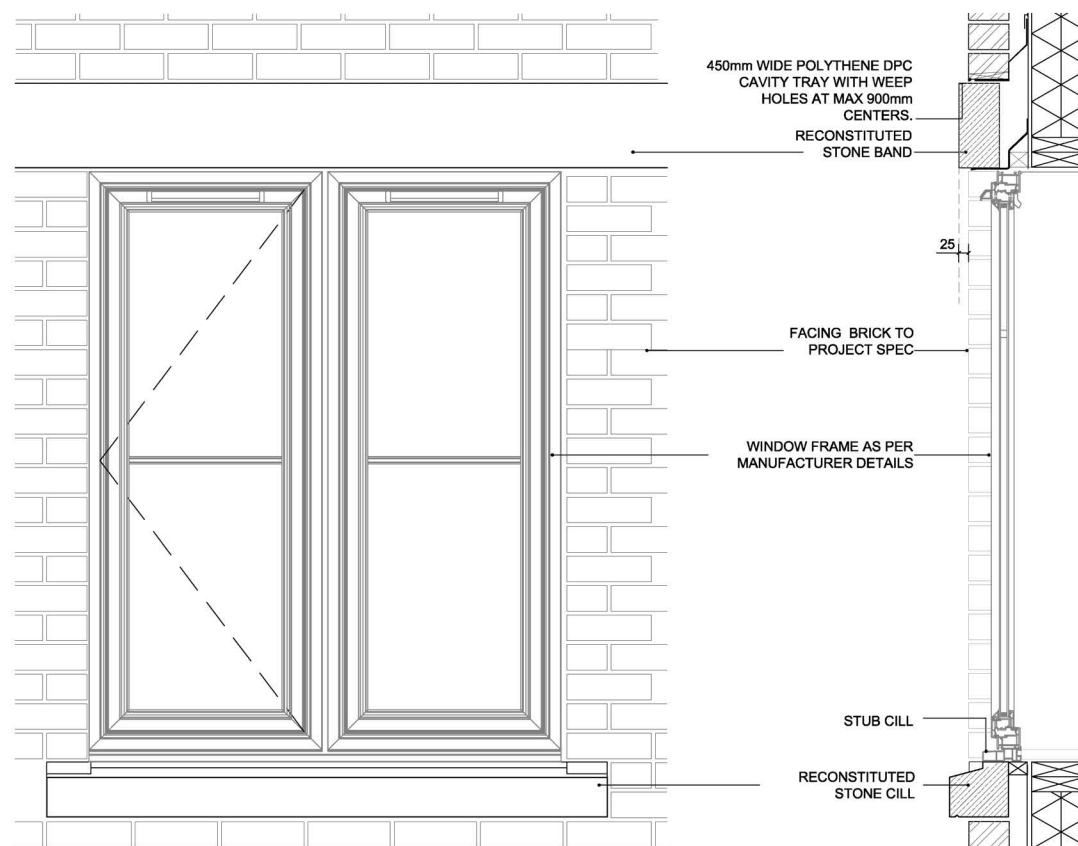


**STONE HEADERS & CILL
WINDOW DETAILS TO
PLOTS 13, 17, 18, 21, 22,
31, 32, 34 & 35**

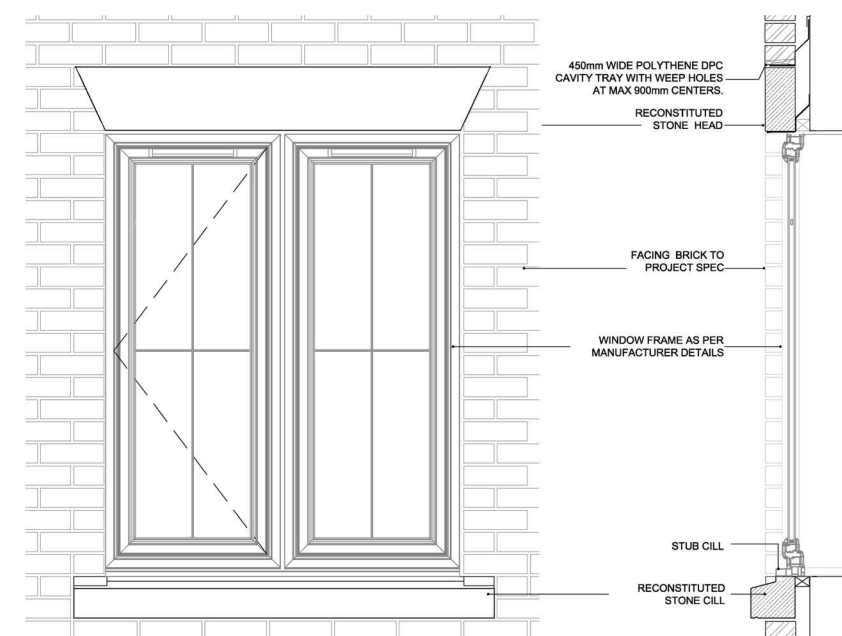

**STONE BAND DETAIL TO
PLOTS 25-30**

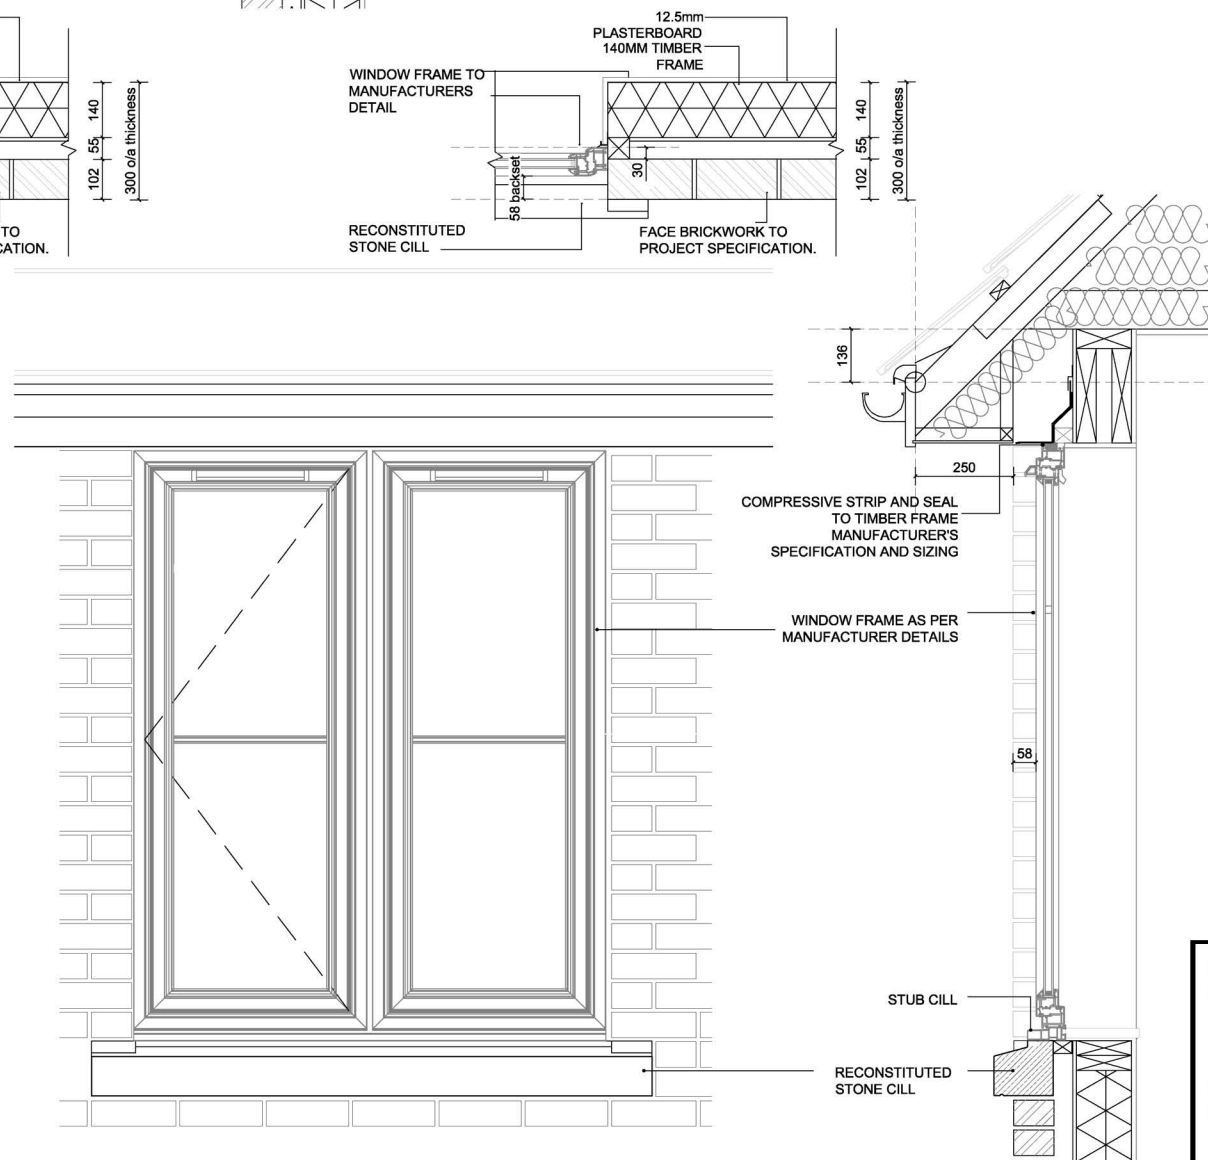

**SPLAYED STONE HEADERS & STONE
CILL WINDOW DETAILS TO
PLOTS 25-30 & 36-45**

This drawing is the copyright of the architects and must not be reproduced without permission. Figured dimensions to be taken in preference to scaled dimensions and any discrepancies are to be reported to the architects.

Drawing No:
544_WD_DET_0

Revision:
-

Scale @ A3:
NTS

Date:
19.02.2020

Drawn:
AT

