
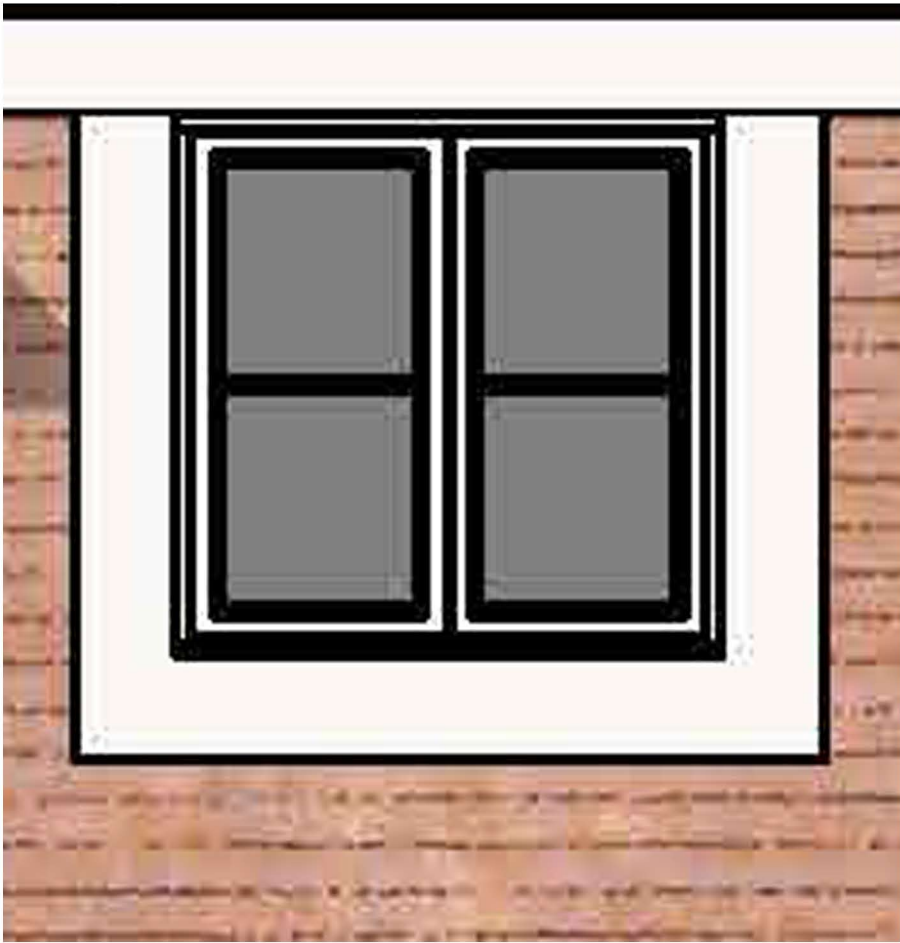


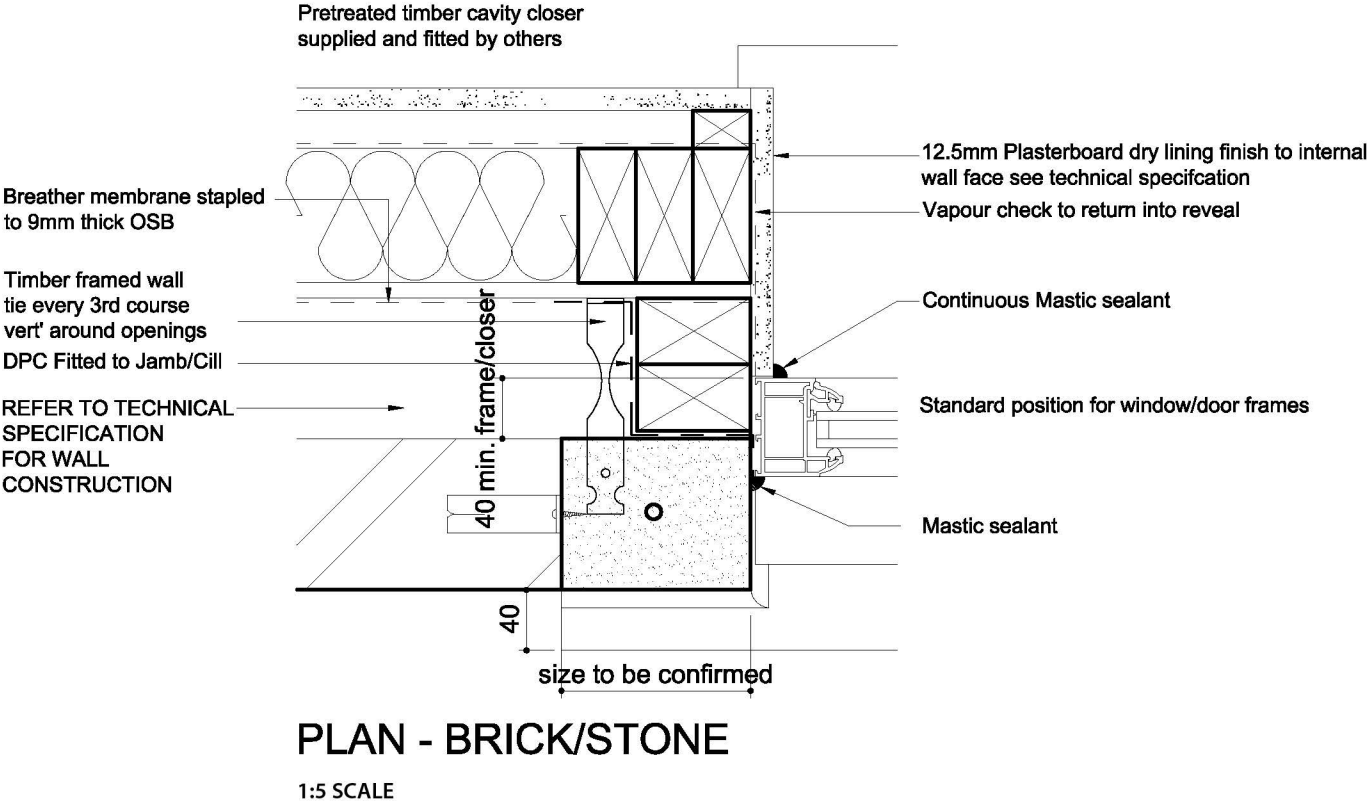

FRONT ELEVATION

NTS

Title:

Stone Surround in Brick

Drawing No:
544_WD_DET_06

Scale @ A3:
1:5

Date:
FEB. 2020

Revision:
-

Drawn:
AT