



This drawing is the copyright of the architects and must not be reproduced without permission.
Figured dimensions to be taken in preference to scaled dimensions and any discrepancies are to be reported to the architects.

Revisions

A:	26/04/12	Cavity closer note adjusted.	MGB
----	----------	------------------------------	-----

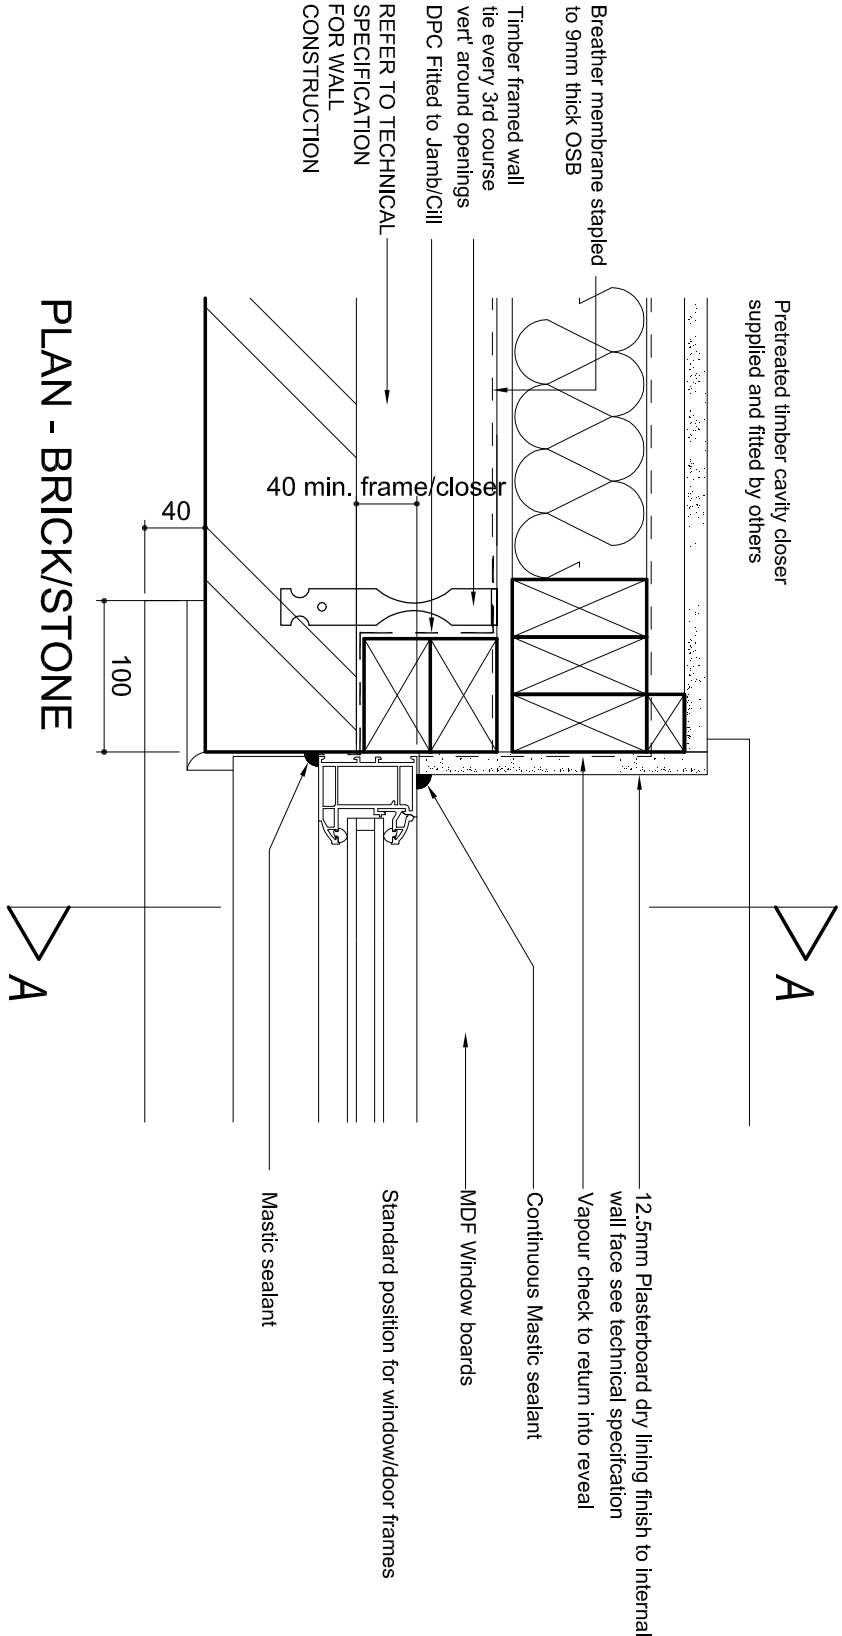

PLAN - BRICK/STONE

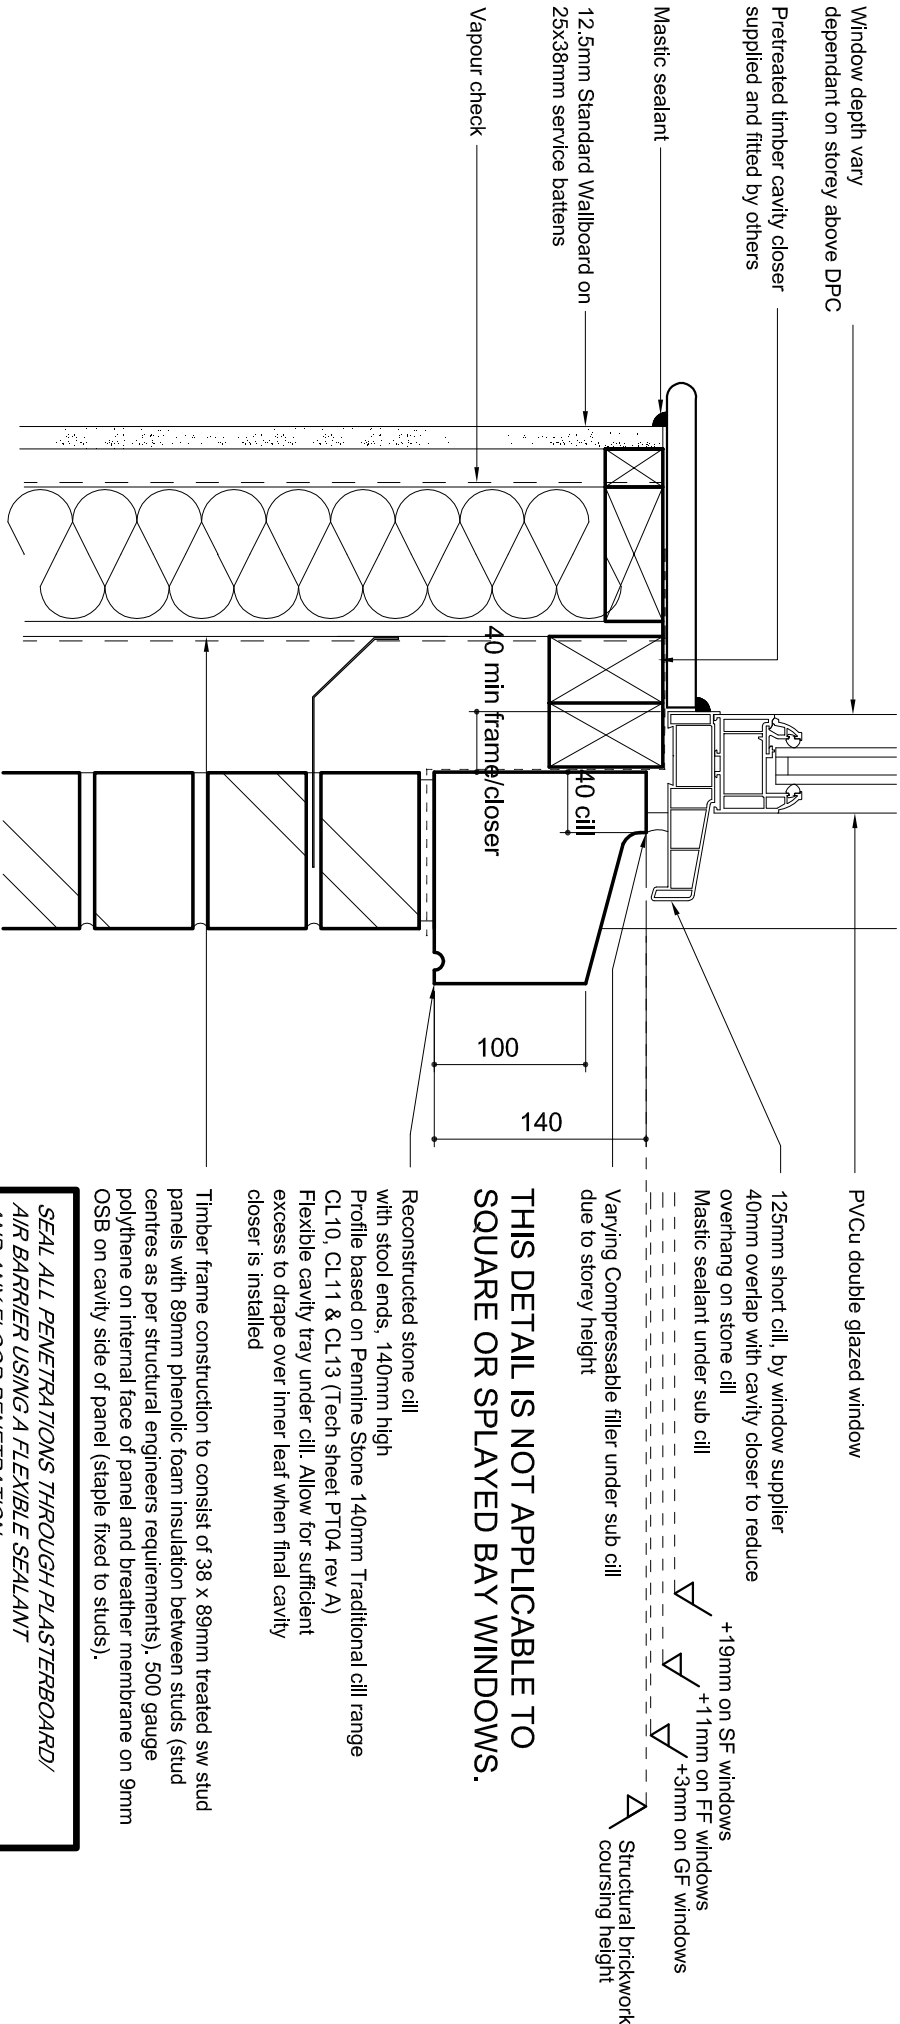

SECTION A-A

THIS DETAIL IS NOT APPLICABLE TO SQUARE OR SPLAYED BAY WINDOWS.

SEAL ALL PENETRATIONS THROUGH PLASTERBOARD/ AIR BARRIER USING A FLEXIBLE SEALANT AND ANY FLOOR PENETRATION

Title:

Drawing No:

Revision:

S4GD-CIL-01

A

Scale @ A3:

Date:

Drawn:

1:5

01/10/10

MJS