



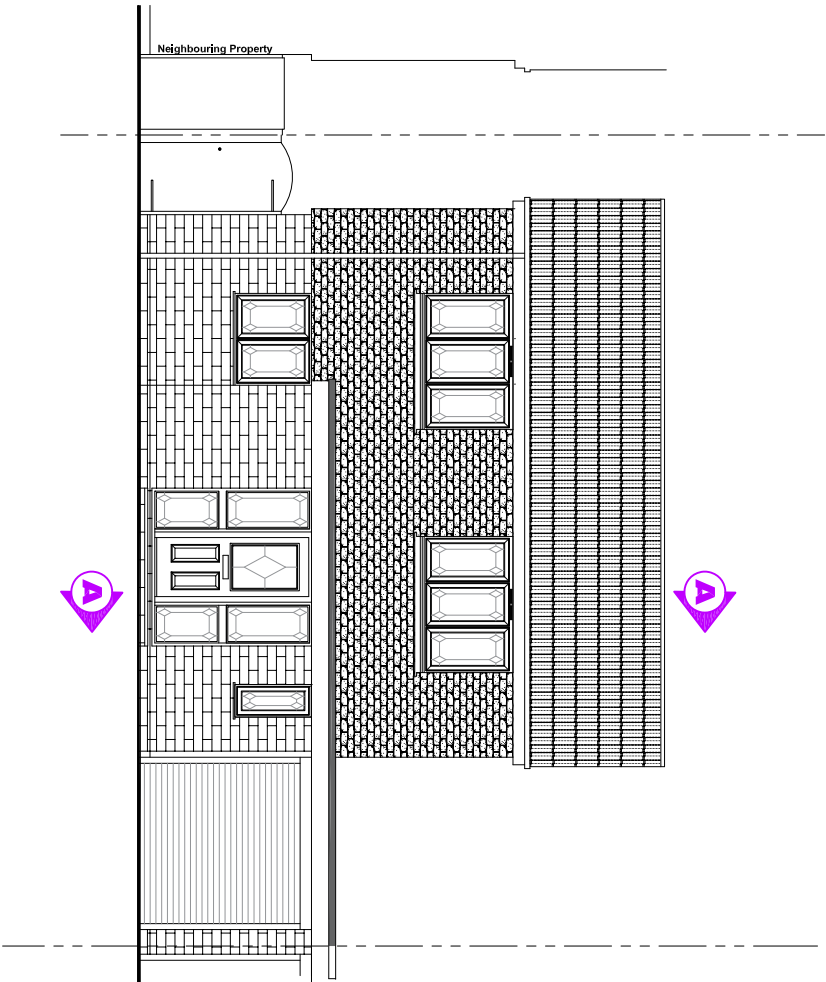


East Elevation(Front) at 1:100 Scale

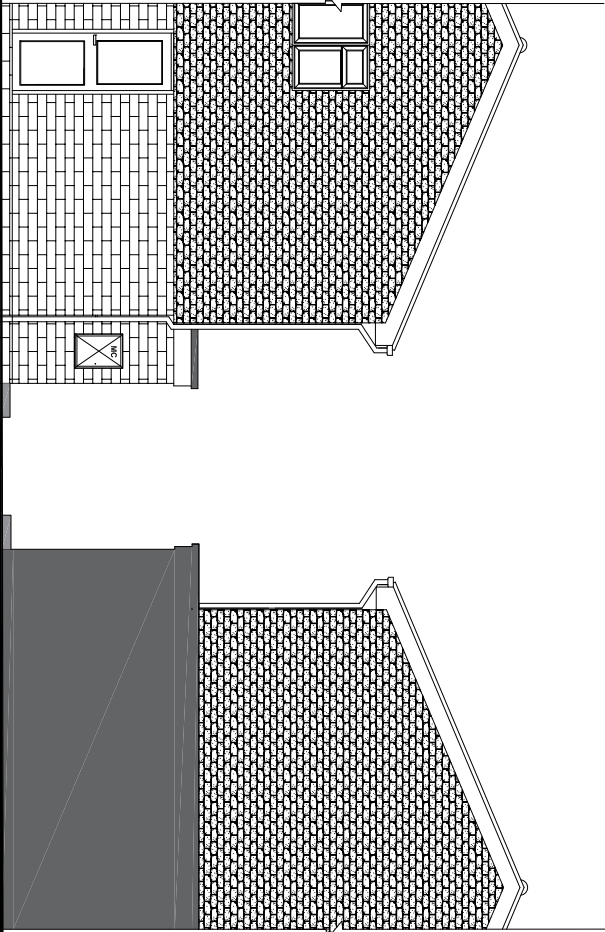


South Elevation(Part of side) North Elevation(Part of side)



Elevations (Part of side) at 1:100 Scale

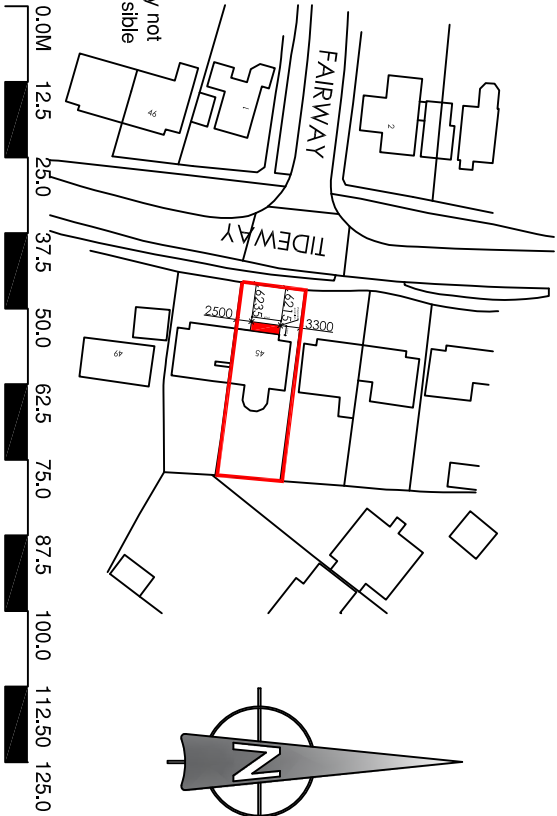


Location Plan at 1:1250 Scale

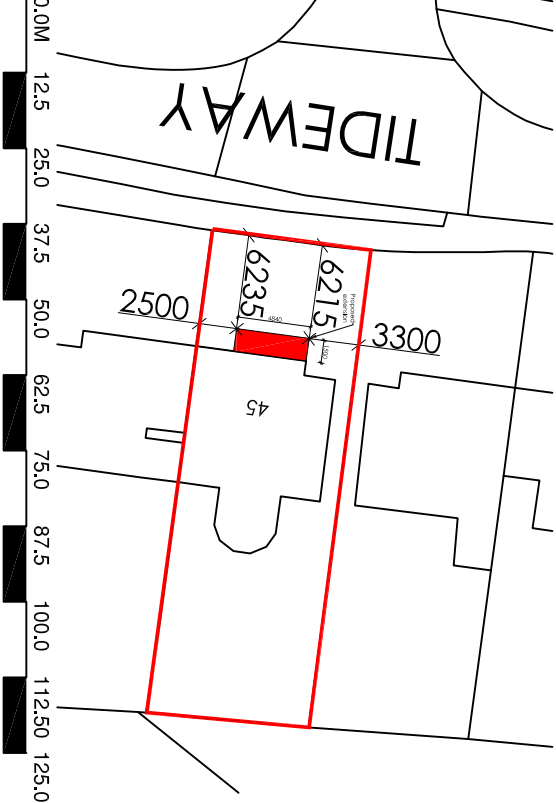


Site Plan at 1:500 Scale


- Existing Materials**
- Roof - Pan tiles
 - 1st floor walls - Clad with green sand faced tiles.
 - Ground floor walls - Stretcher bond brickwork.
 - Windows, doors, soffits and fascias - White UPVC.
 - Flat garage roof and flat roof over entrance - Gray mineral felt finish.

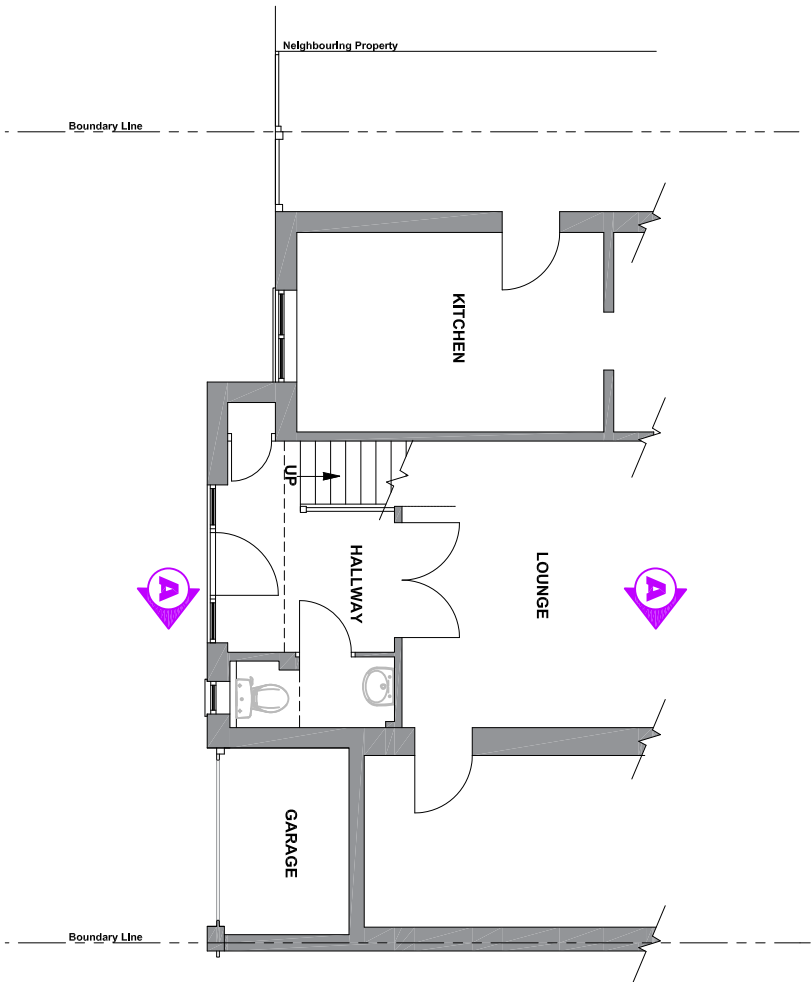


Plan (Ground Floor) at 1:100 Scale

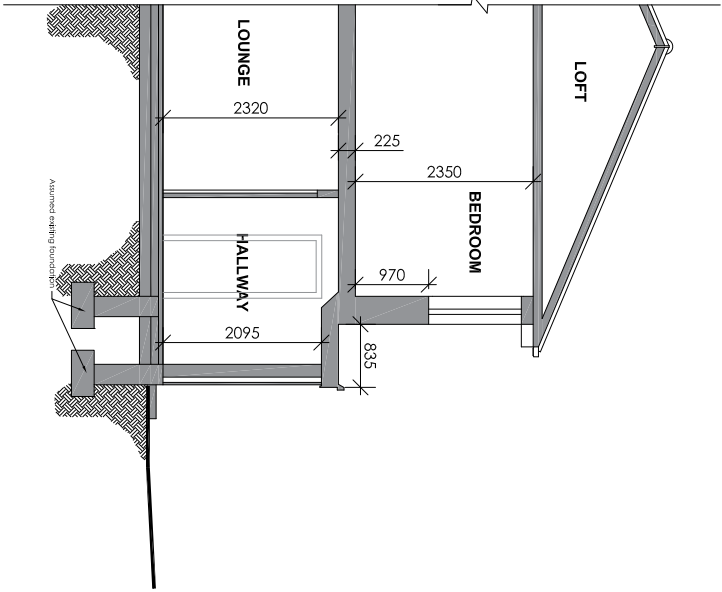

Section A-A at 1:100 Scale

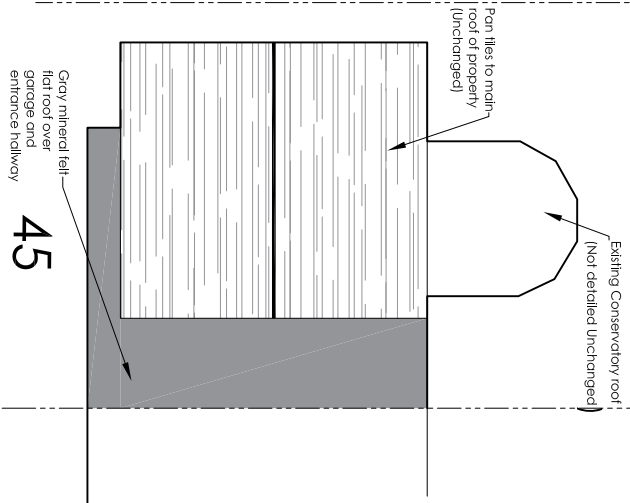

Roof Plan at 1:200 Scale

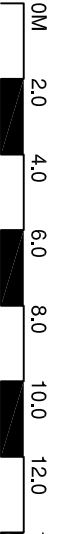

TREVORE UNSTED

55-57 SEA LANE, RUSTINGTON, WEST SUSSEX BN16 2PQ Tel: 01903 855930

Client: Mr and Mrs P. Critchley

Project: Front Extension
45 Tideway
Littlehampton
BN17 6PP

Drawing:	Existing Elevations, Plans, Section and Location
Scale:	As Shown
Date:	04/ 2020
Drawn:	RS
Copyright:	TU
	A

20/4721/01

The contractor must check all dimensions and levels on site and no dimensions are to be scaled from drawings.

It is the contractor's responsibility to ensure compliance with all statutory authority requirements, carry out works with total regard to existing and retained structure. Works and materials to latest CPBS.

Drawing to be read in strict accordance with engineer's information where applicable.

All structural timber C16 unless otherwise noted. All structural and external timber pressure impregnated with preservatives, cut ends site swabbed with Cupinol or similar treatment.

Local Authority to witness satisfactory test on all new and affected foul storm drainage.