


General Notes:

Do not scale dimensions from this drawing, unless for Planning purposes.

The Contractor is responsible for checking all dimensions on site prior to commencement of the works.


This drawing is to be read in conjunction with the specification.

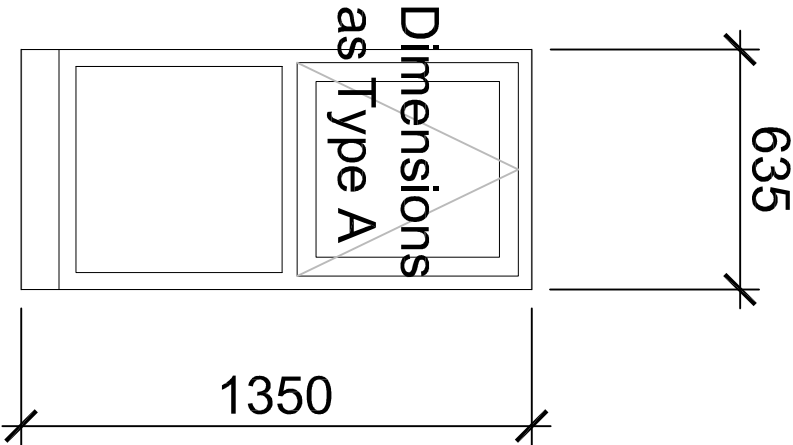

Window D

Timber top hung


casement

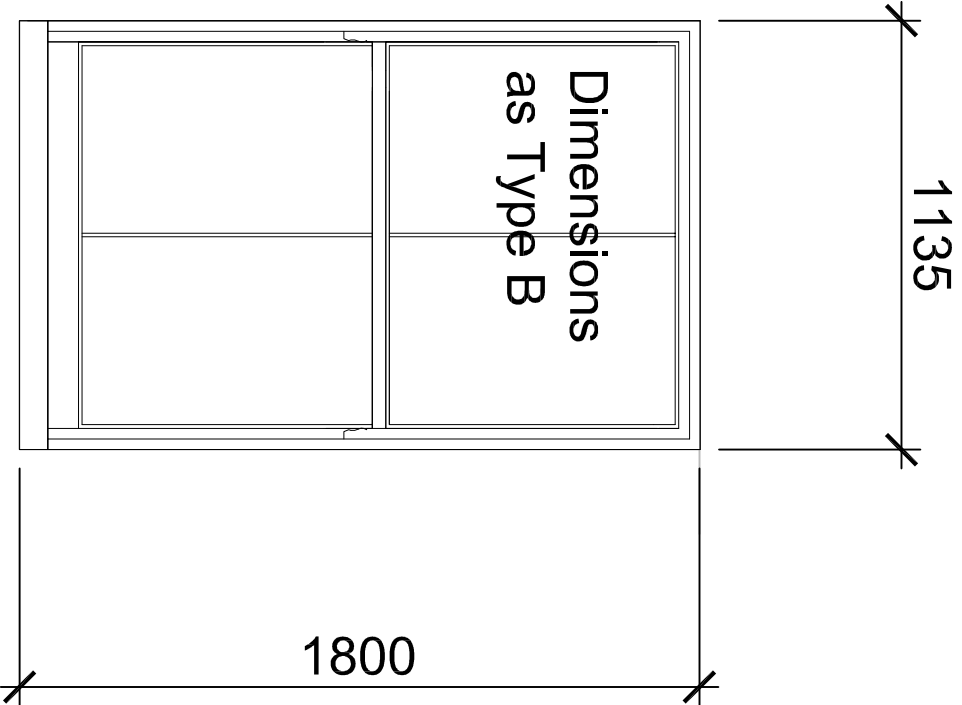

Window E

Timber vertical

sliding sash

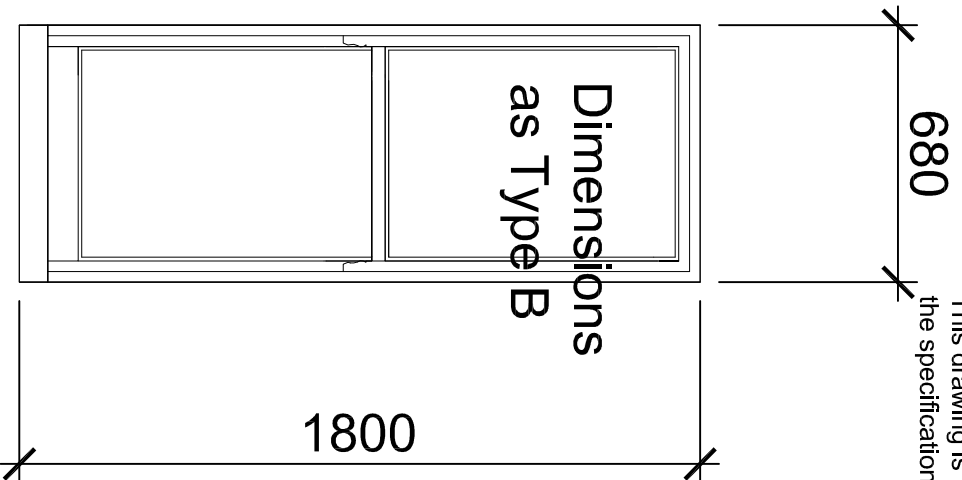

Window F

Timber vertical

sliding sash

Brian Elstone Surveying Services Ltd
Brian Elstone, MCIQB, IMapS, FCABE
Building Surveyor and Architectural Consultant
CDM Consultant
1 Herne Court, Station Road, Rustington,
West Sussex, BN16 3BQ
Phone: 01903 784884, Mobile: 07710 593021.
Email: brian@elstone.biz

Client: Cadogan Care Ltd. 53 Kings Avenue, Poole BH14 9QQ		Revision	Date	Description
Project: Window Replacement, Nightingale Nursing Home, Maltravers Road, Littlehampton		Scale:	Date:	Drawn By:
Drawing Title: Detailed Elevations Sheet 2 - Existing		1:20	16/03/2022	BE
		Drawing Number:	Revision:	
		1525/005	-	