


General Notes:


Do not scale dimensions from this drawing, unless for Planning purposes.

The Contractor is responsible for checking all dimensions on site prior to commencement of the works.


1200
~~This drawing is to~~ be read in conjunction with the specification.

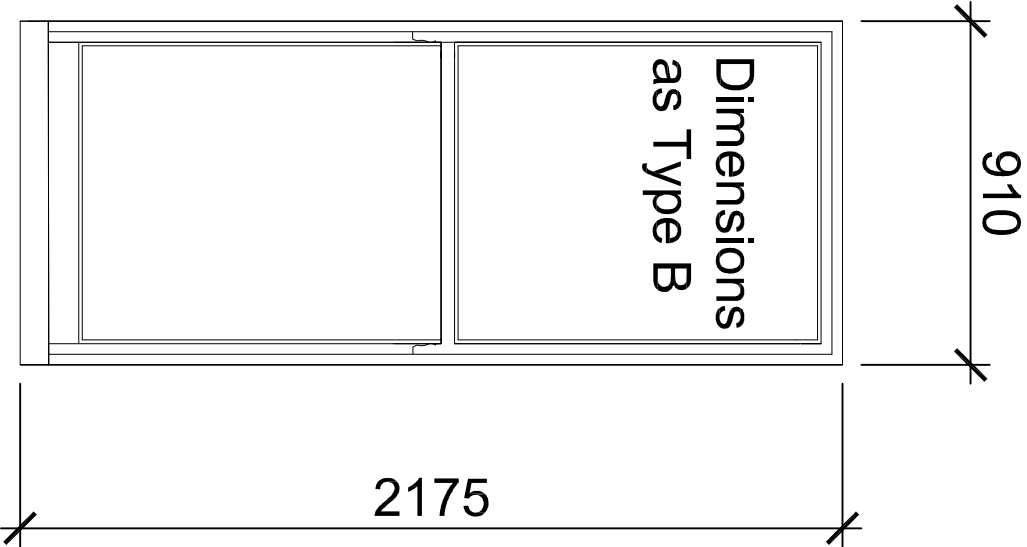

Window G
Timber vertical
sliding sash

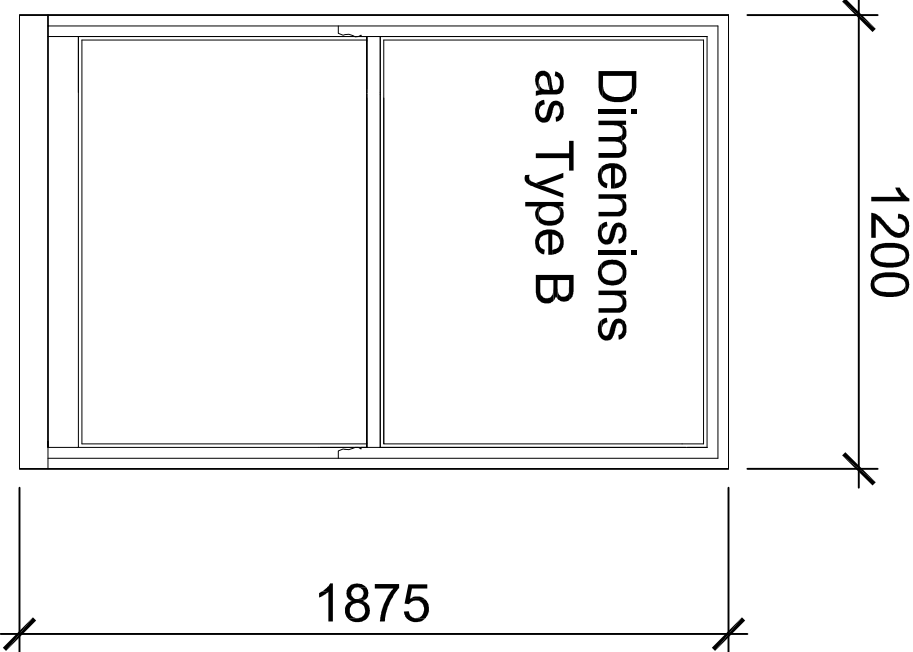

Window H
Timber vertical
sliding sash

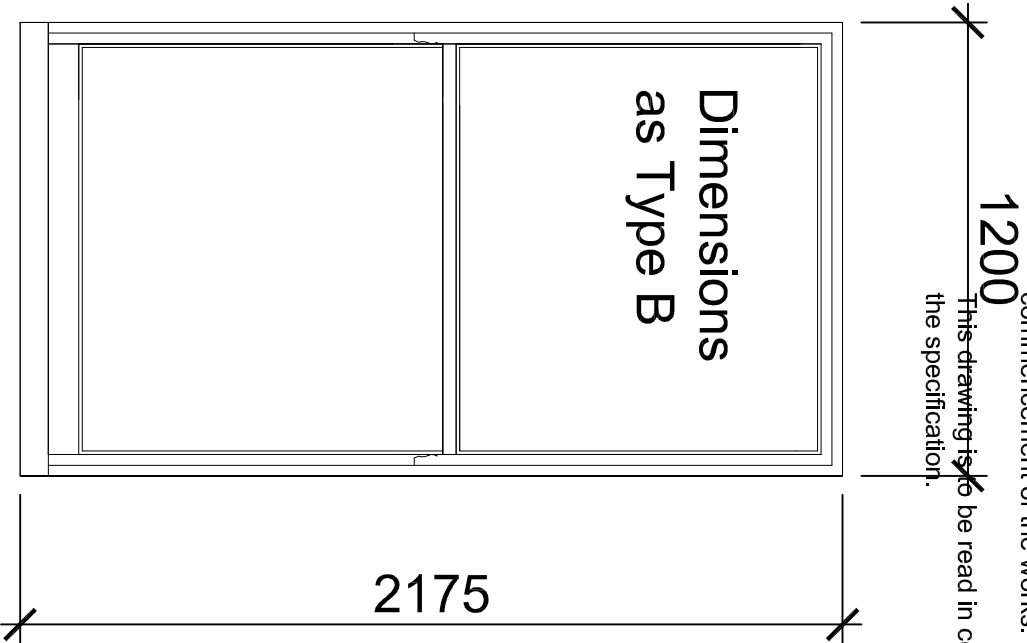

Window J
Timber vertical
sliding sash

Brian Elstone Surveying Services Ltd Brian Elstone, MCIQB, IMapS, FCABE Building Surveyor and Architectural Consultant CDM Consultant 1 Herne Court, Station Road, Rustington, West Sussex, BN16 3BQ Phone: 01903 784884, Mobile: 07710 593021. Email: brian@elstone.biz	
Client: Cadogan Care Ltd. 53 Kings Avenue, Poole BH14 9QQ	Revision Date Description
Project: Window Replacement, Nightingale Nursing Home, Maltravers Road, Littlehampton	Scale: Date: Drawn By:
Drawing Title: Detailed Elevations Sheet 3 - Existing	1:20 16/03/2022 BE
	Drawing Number: Revision:
	1525/006 -