


General Notes:


Do not scale dimensions from this drawing, unless for Planning purposes.

The Contractor is responsible for checking all dimensions on site prior to commencement of the works.


1200
This drawing is to be read in conjunction with the specification.

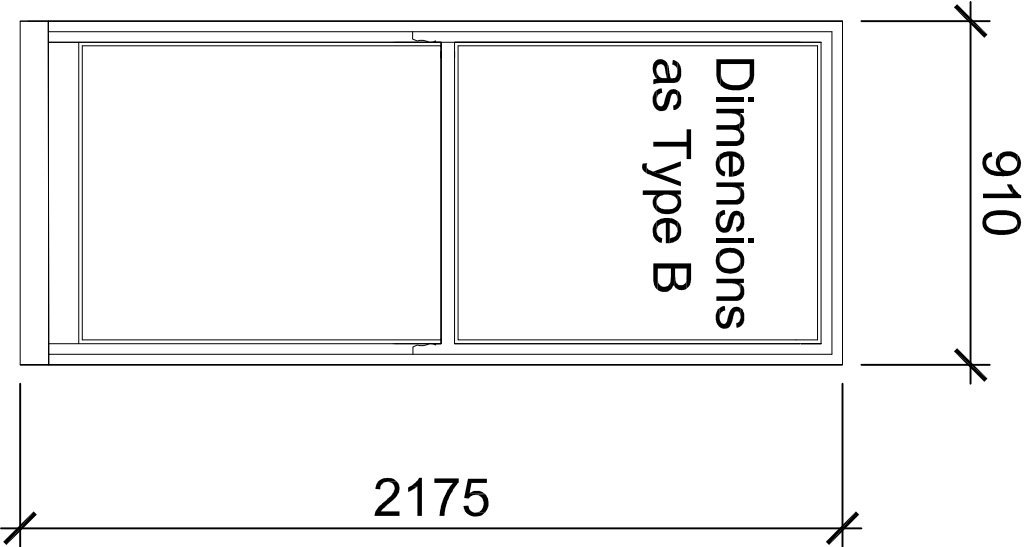

Window G
Timber vertical
sliding sash

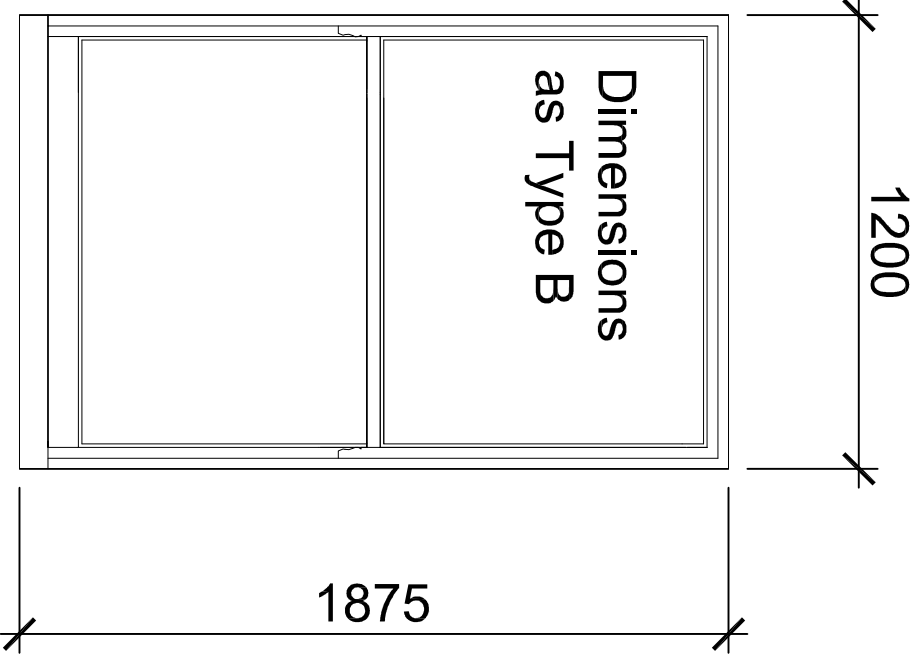

Window H
Timber vertical
sliding sash

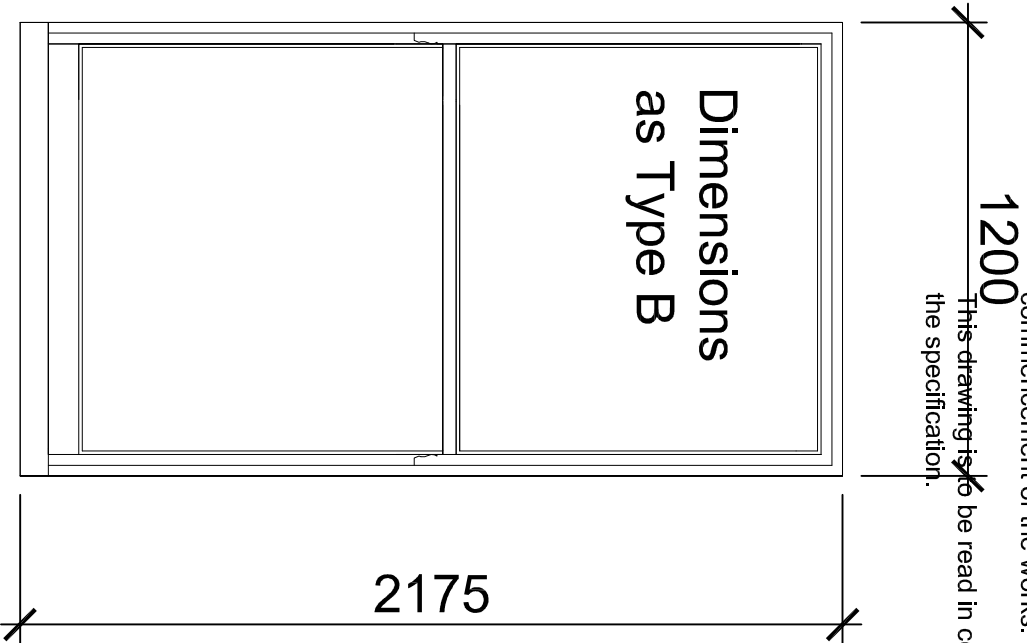

Window J
Timber vertical
sliding sash

Brian Elstone Surveying Services Ltd Brian Elstone, MCIQB, IMapS, FCABE Building Surveyor and Architectural Consultant CDM Consultant 1 Herne Court, Station Road, Rustington, West Sussex, BN16 3BQ Phone: 01903 784884, Mobile: 07710 593021. Email: brian@elstone.biz			Client: Cadogan Care Ltd. 53 Kings Avenue, Poole BH14 9QQ Project: Window Replacement, Nightingale Nursing Home, Maltravers Road, Littlehampton Drawing Title: Detailed Elevations Sheet 4 - Existing			<table><thead><tr><th>Revision</th><th>Date</th><th>Description</th></tr></thead><tbody><tr><td>Scale:</td><td>Date:</td><td>Drawn By:</td></tr><tr><td>1:20</td><td>16/03/2022</td><td>BE</td></tr><tr><td>Drawing Number:</td><td colspan="2">Revision:</td></tr><tr><td>1525/007</td><td colspan="2">-</td></tr></tbody></table>			Revision	Date	Description	Scale:	Date:	Drawn By:	1:20	16/03/2022	BE	Drawing Number:	Revision:		1525/007	-	
Revision	Date	Description																					
Scale:	Date:	Drawn By:																					
1:20	16/03/2022	BE																					
Drawing Number:	Revision:																						
1525/007	-																						