




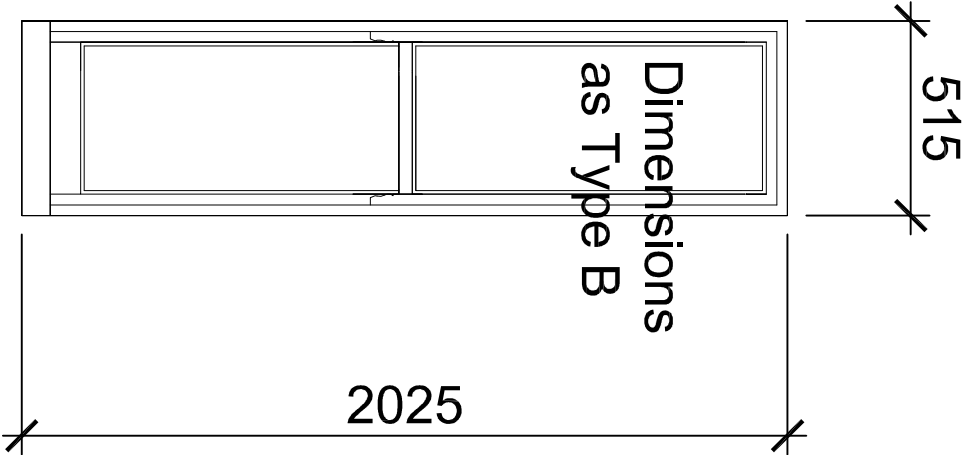


Window K
Timber vertical
sliding sash

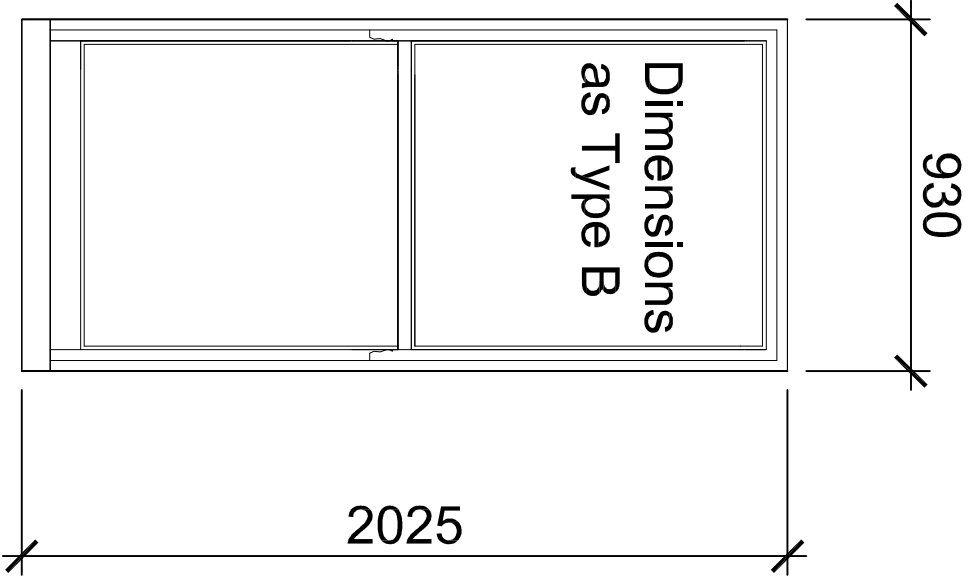

Window L
Timber vertical
sliding sash

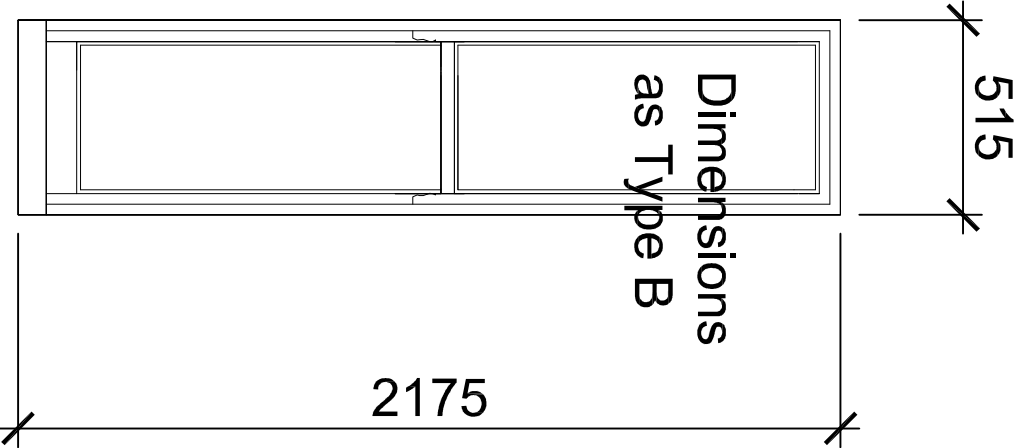

Window M
Timber vertical
sliding sash

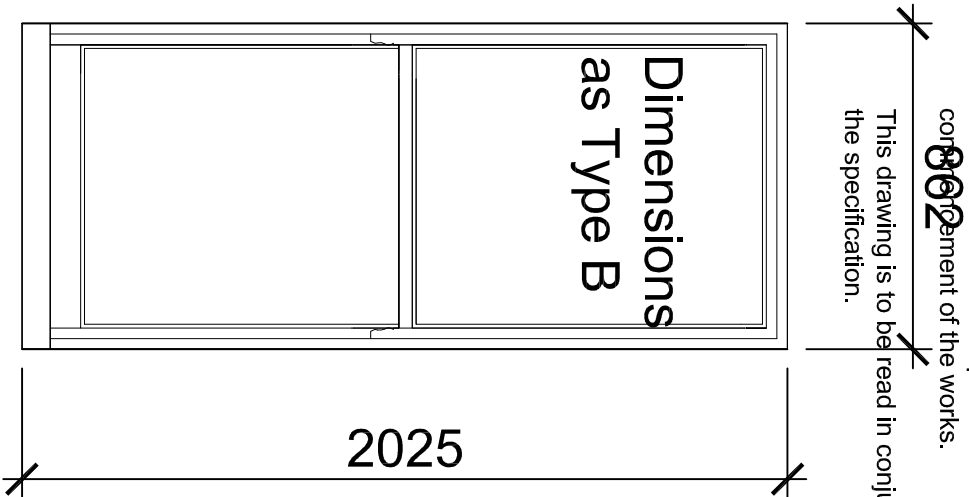

Window N
Timber vertical
sliding sash

General Notes:

Do not scale dimensions from this drawing, unless for Planning purposes.

The Contractor is responsible for checking all dimensions on site prior to commencement of the works.

002

This drawing is to be read in conjunction with the specification.

Brian Elstone Surveying Services Ltd Brian Elstone, MCIQB, IMapS, FCABE Building Surveyor and Architectural Consultant CDM Consultant 1 Herne Court, Station Road, Rustington, West Sussex, BN16 3BQ Phone: 01903 784884, Mobile: 07710 593021. Email: brian@elstone.biz	Client: Cadogan Care Ltd. 53 Kings Avenue, Poole BH14 9QQ		Revision	Date	Description
	Project: Window Replacement, Nightingale Nursing Home, Maltravers Road, Littlehampton		Scale:	Date:	Drawn By:
	Drawing Title: Detailed Elevations Sheet 5 - Existing		1:20	16/03/2022	BE
			Drawing Number:	1525/008	Revision: -