
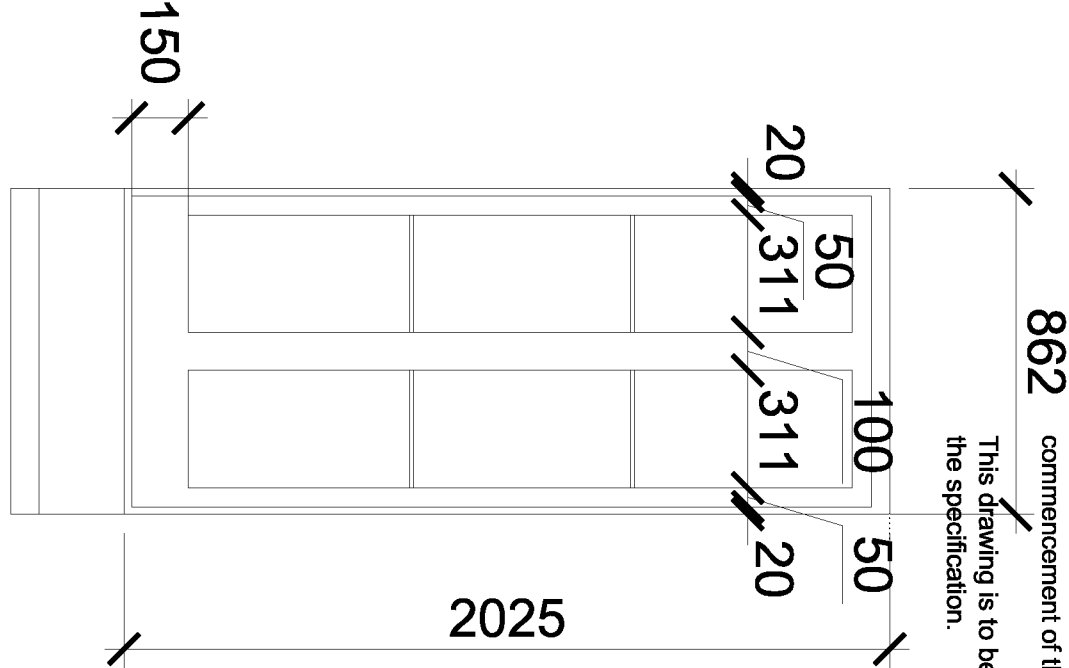
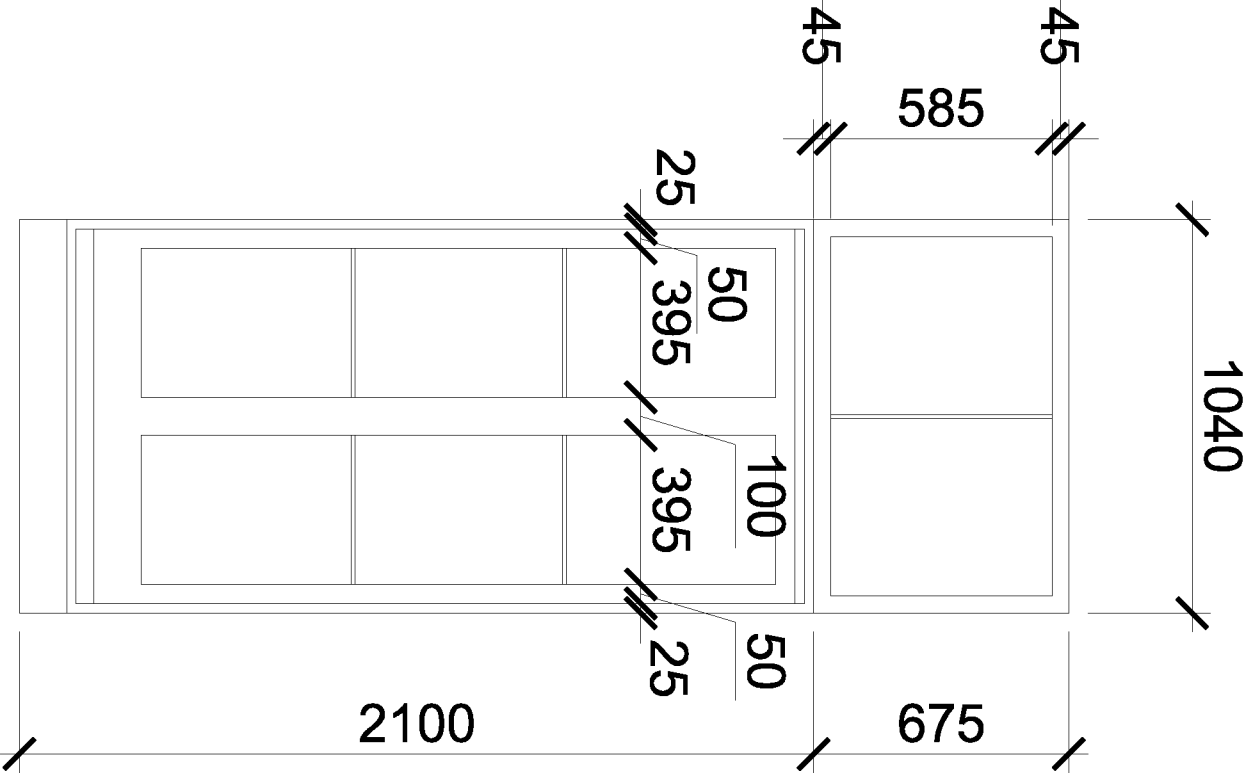


General Notes:

Do not scale dimensions from this drawing, unless for Planning purposes.

The Contractor is responsible for checking all dimensions on site prior to commencement of the works.

This drawing is to be read in conjunction with the specification.

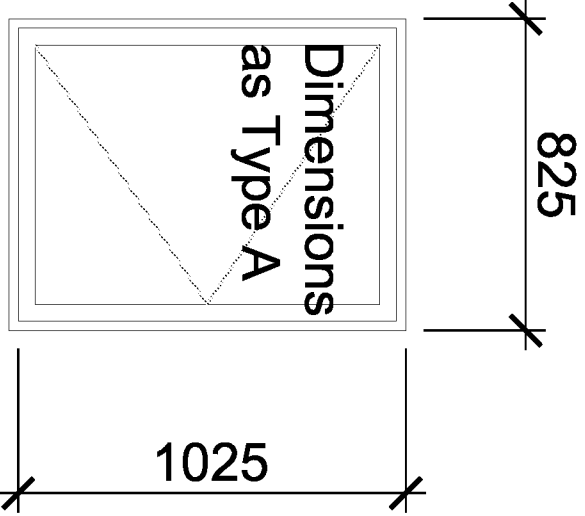

Window T

Timber side hung

Casement & Doors

Door Set A

Door Set B

Brian Elstone Surveying Services Ltd Brian Elstone, MCIOSB, IMAPS, FCABE Building Surveyor and Architectural Consultant CDM Consultant 1 Herne Court, Station Road, Rustington, West Sussex, BN16 3BQ Phone: 01903 784884, Mobile: 07710 593021. Email: brian@elstone.biz	Client: Cadogan Care Ltd. 53 Kings Avenue, Poole BH14 9QQ		
	Project: Window Replacement, Nightingale Nursing Home, Maltrovers Road, Littlehampton		
	Drawing Title: Detailed Elevations Sheet 8 - Existing		
	Revision	Date	Description
Scale:	1:20	Date:	16/03/2022
Drawn By:	BE		
Drawing Number:	1525/011	Revision:	-