


General Notes:


Do not scale dimensions from this drawing, unless for Planning purposes.

The Contractor is responsible for checking all dimensions on site prior to commencement of the works.


This drawing is to be read in conjunction with the specification.

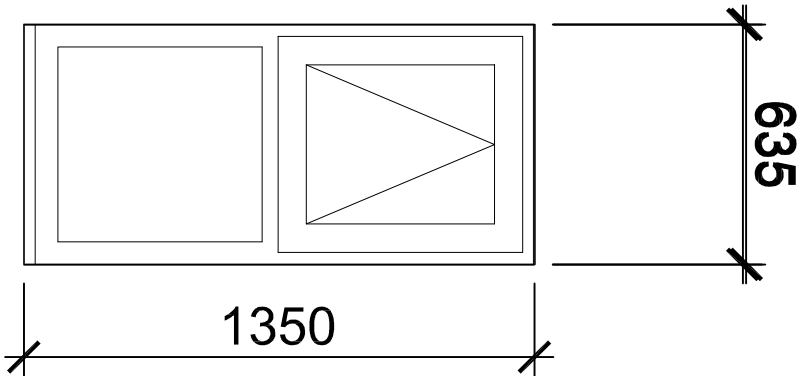

Window D

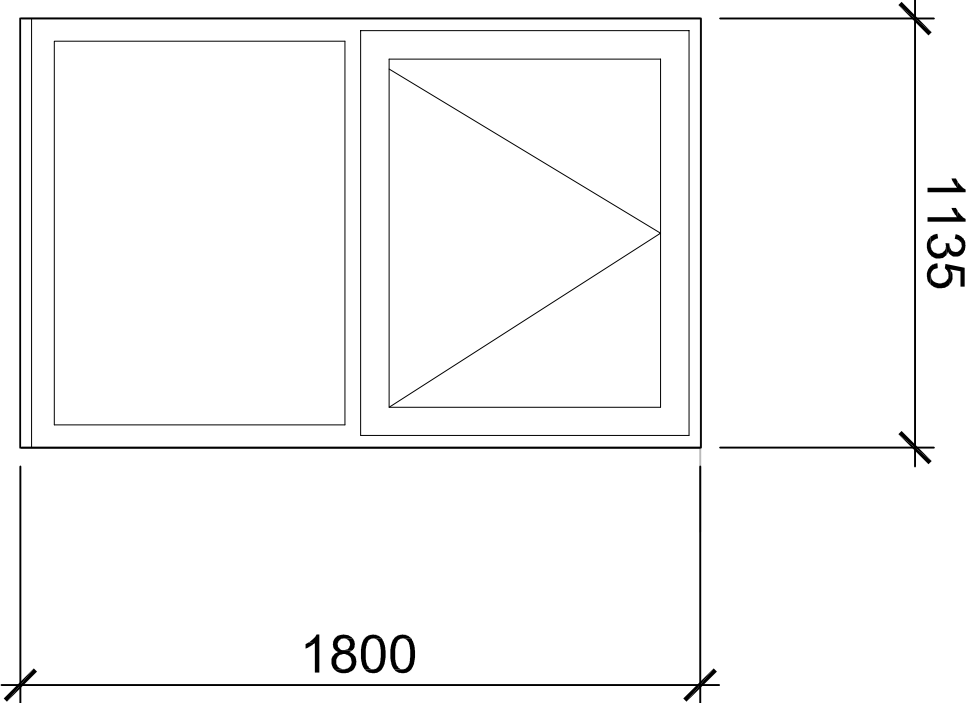

Window E

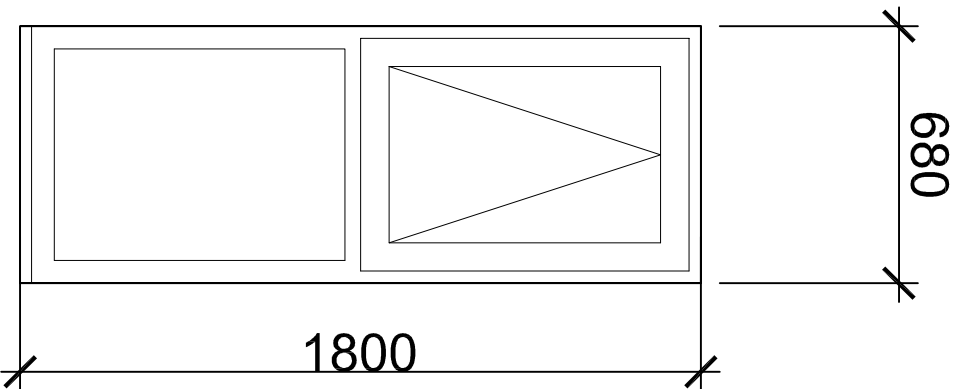

Window F

All windows PVC top hung casement See typical detail

Brian Elstone Surveying Services Ltd Brian Elstone, MCIQB, IMapS, FCABE Building Surveyor and Architectural Consultant CDM Consultant 1 Herne Court, Station Road, Rustington, West Sussex, BN16 3BQ Phone: 01903 784884, Mobile: 07710 593021. Email: brian@elstone.biz			
Client: Cadogan Care Ltd. 53 Kings Avenue, Poole BH14 9QQ		Revision	
Project: Window Replacement, Nightingale Nursing Home, Maltravers Road, Littlehampton		Scale:	Date:
Drawing Title: Proposed new windows sheet 2		1:20	16/03/2022
		Drawn By:	BE
		Drawing Number:	1525/014
		Revision:	-