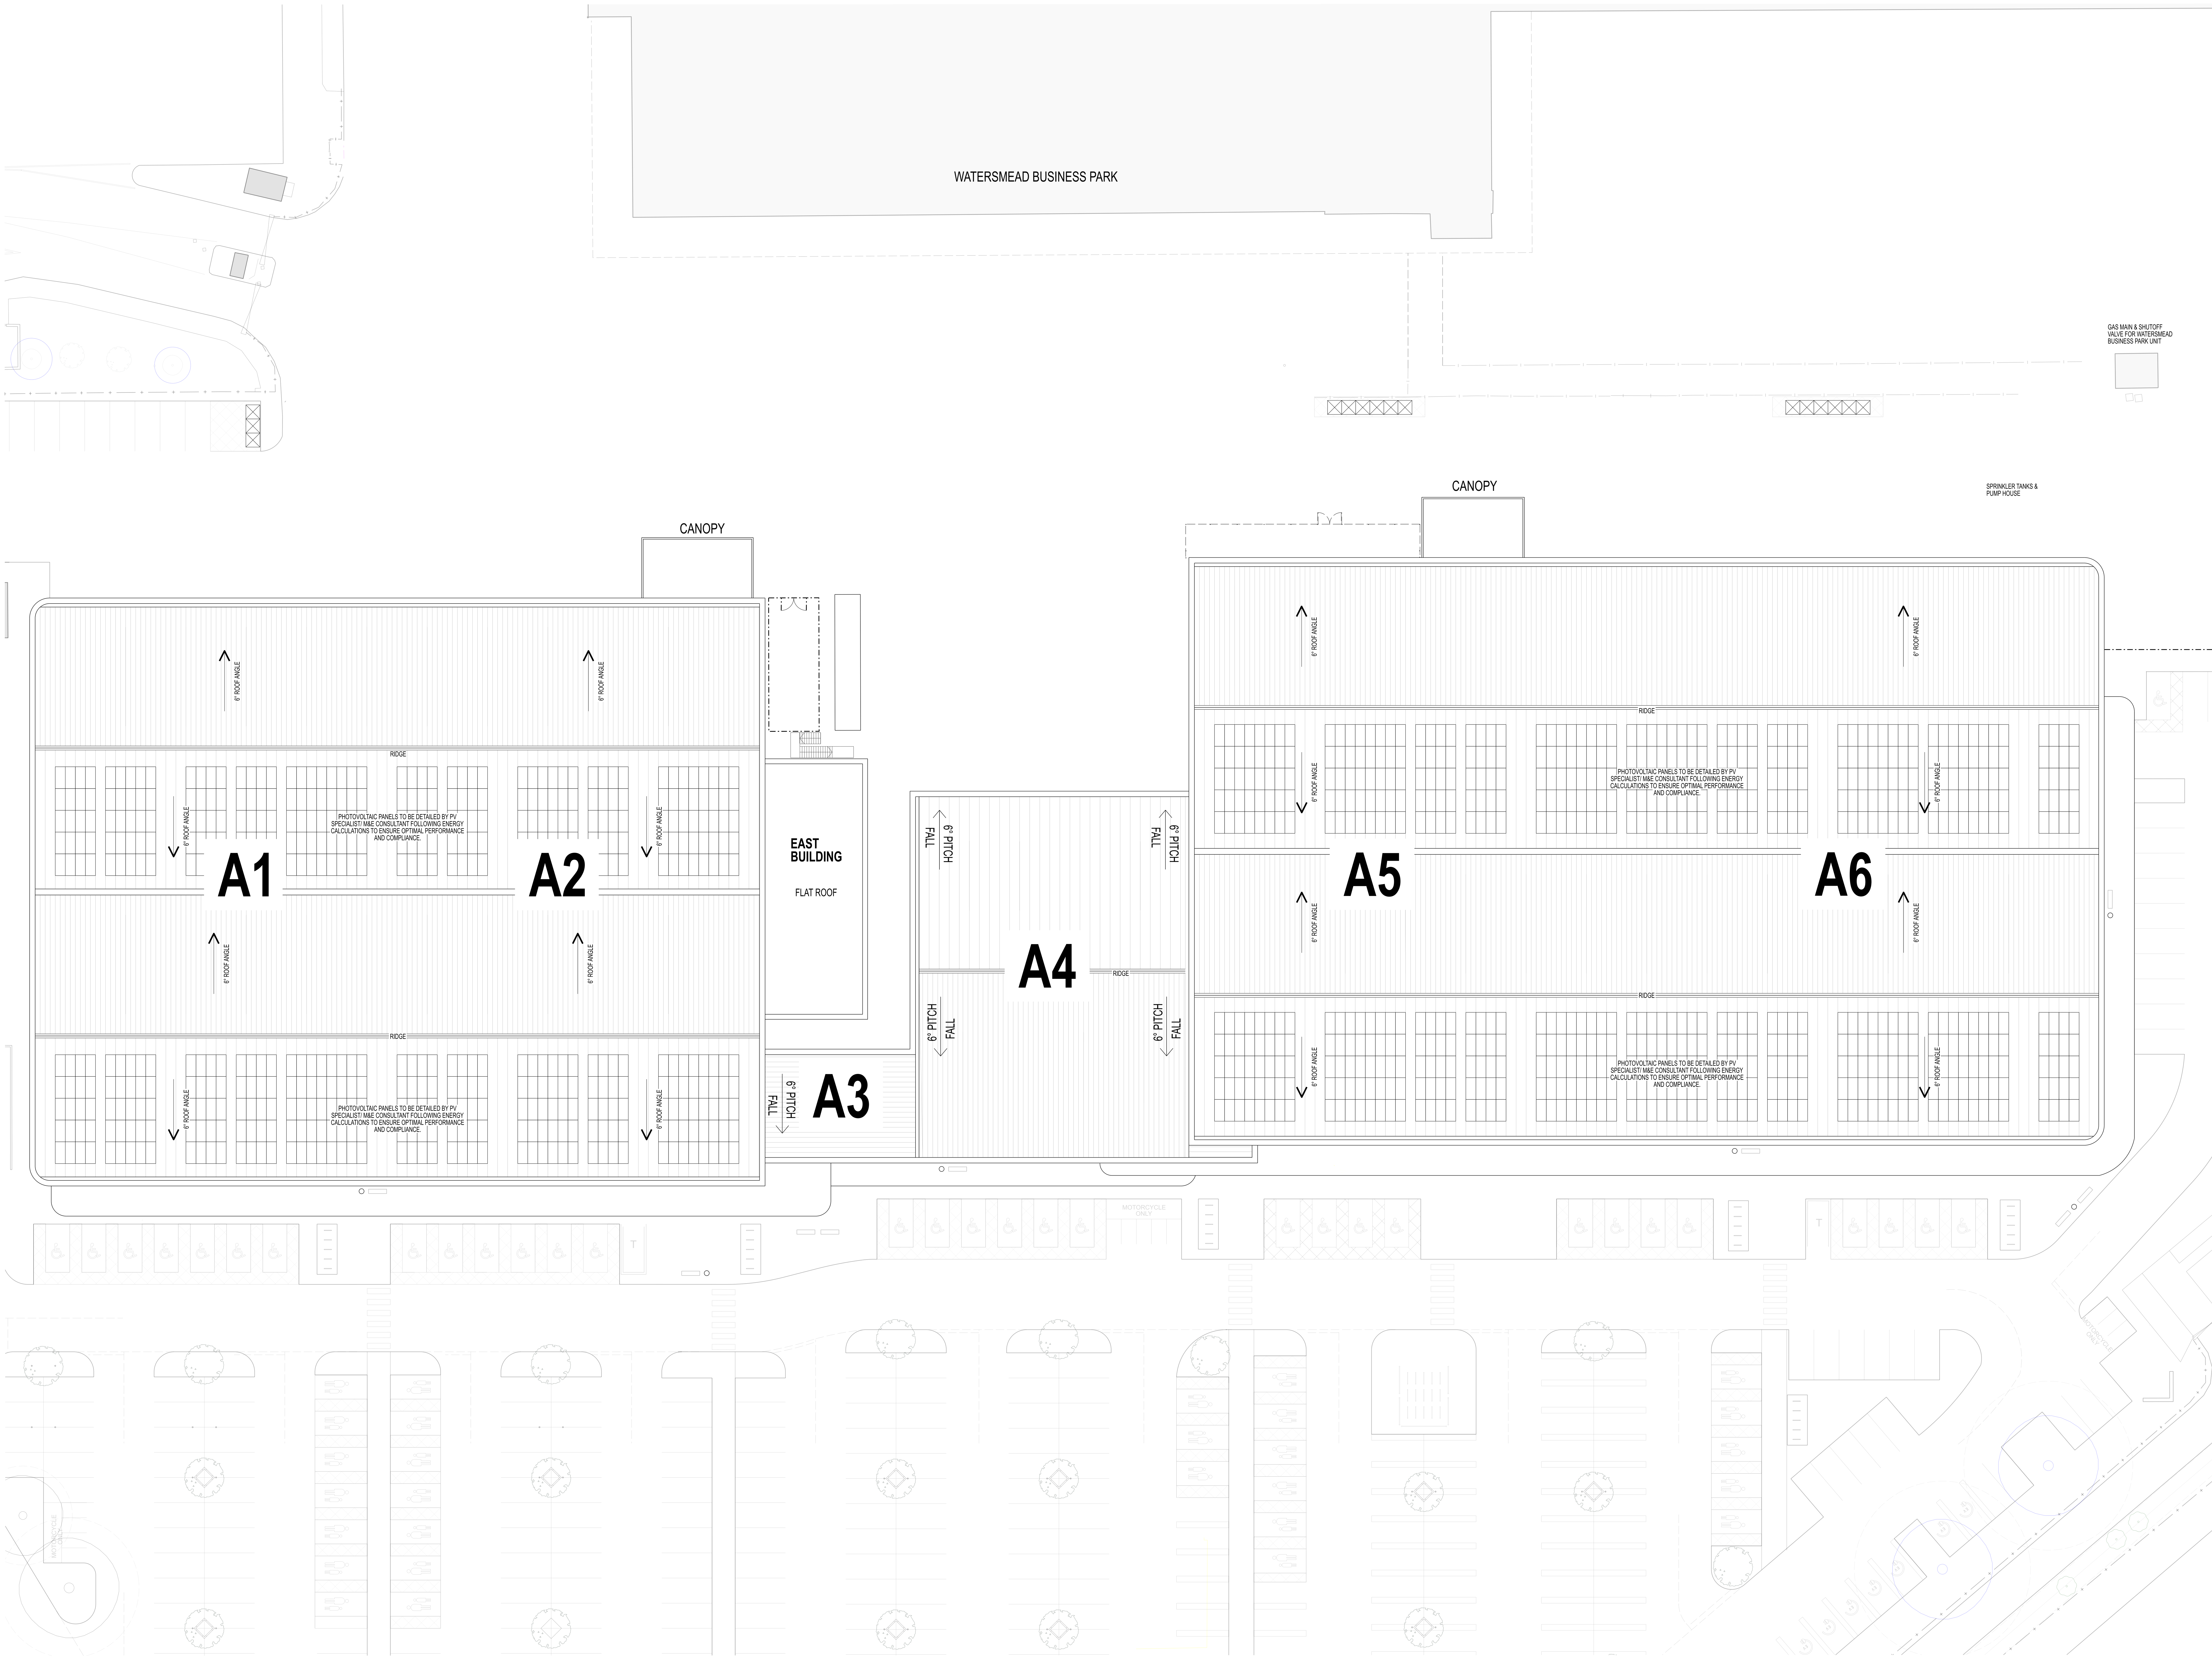

THIS DRAWING IS PROTECTED BY COPYRIGHT AND MUST NOT BE COPIED OR REPRODUCED WITHOUT THE WRITTEN CONSENT OF R G PARTNERSHIP LIMITED. NO DIMENSIONS ARE TO BE SCALED FROM THIS DRAWING. ALL DIMENSIONS AND SIZES TO BE CHECKED ON SITE. NORTH POINTS SHOWN ARE INDICATIVE. ©

SITE SPECIFIC HAZARDS

IN ACCORDANCE WITH THE REQUIREMENTS OF THE CDM REGULATIONS 2015 THE FOLLOWING SIGNIFICANT RESIDUAL HAZARDS HAVE NOT BEEN DESIGNED OUT OF THIS PROJECT AND MUST BE TAKEN INTO CONSIDERATION BY CONTRACTORS PLANNING TO UNDERTAKE THE WORKS SHOWN ON THIS DRAWING:

SCALE 1:200

0m 2 4 6 8 10 12

N

NOTES

THIS DRAWING SHOULD BE READ IN CONJUNCTION WITH ALL CONSULTANTS AND SPECIALIST DRAWINGS, AND SPECIFICATIONS.

THIS DRAWING IS BASED ON:

1) TOPOGRAPHICAL SURVEY
INFORMATION PROVIDED BY:
CMS LTD DRAWING REF:
"CMS-205-07"
DATE: JUNE 2024.

2) OS INFORMATION

3) TREE SURVEY BY: FPCR ENVIRONMENT AND DESIGN LTD
DRAWING REF:
"12641-T-01 A" DATE: JUNE 2024.

PROPOSED LEVELS AND FINISHED FLOOR LEVELS TO BE AGREED WITH DRAINAGE AND STRUCTURAL ENGINEER.

DIMENSIONS GIVEN ON THIS DRAING ARE APPROXIMATE ONLY AND MUST BE CHECKED ON SITE FOR ALL PURPOSES.

REFER TO LANDSCAPE ARCHITECT'S PROPOSALS
DRAWING REF: TBC

REV.	DATE	NOTES	INIT.
G	07.11.25	UNIT A6 AMENDED	EDD
F	23/04/25	ROOFLIGHTS OMIT	EDD
E	17.04.25	MAIN CAR PARKING AREA UPDATE	EDD
D	11.04.25	GENERAL AMENDMENTS	EDD
C	02.04.25	PLANT AREA ADDED UNIT A5	EDD
B	24.03.25	ROOF PLAN AMENDED	EDD
A	20.03.25	ROOF PLAN AMENDED	EDD

CLIENT / PROJECT

HALLWAY PROPERTIES LIMITED
LAND AT NORWAY LANE
LITTLEHAMPTON

DRAWING TITLE

PROPOSED ROOF PLAN

STATUS: PLANNING

DATE	DRAWN	SCALE @ A0
04/03/25	EDD	1:200

PROJECT NUMBER	UNIT / BLOCK	CI / SFB CODE	TYPE & NUMBER	REVISION LETTER
11631			PL111	G

DRAWING NO.

Site Location Plans	L	GA Plans	P	Elevations	E
Sections	S	Details	D	Prefix; Colour	C

THE RATCLIFFE GROVES PARTNERSHIP

MANCHESTER
105 MANCHESTER ROAD
BURY LANCASHIRE BL9 0TD
T. 0161 797 6000 E. manchester@rgp.uk.com
www.rgp.uk.com

LONDON
19 BEDFORD ROW
LONDON WC1R 4EB
T. 020 7600 6666 E. london@rgp.uk.com

RGP architects