

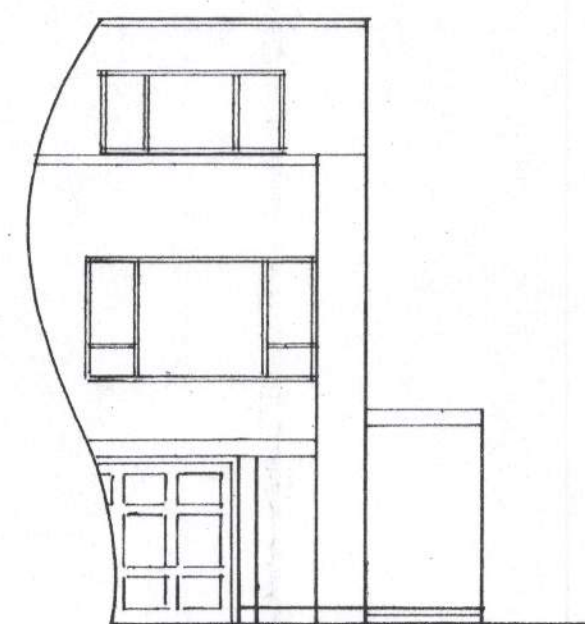


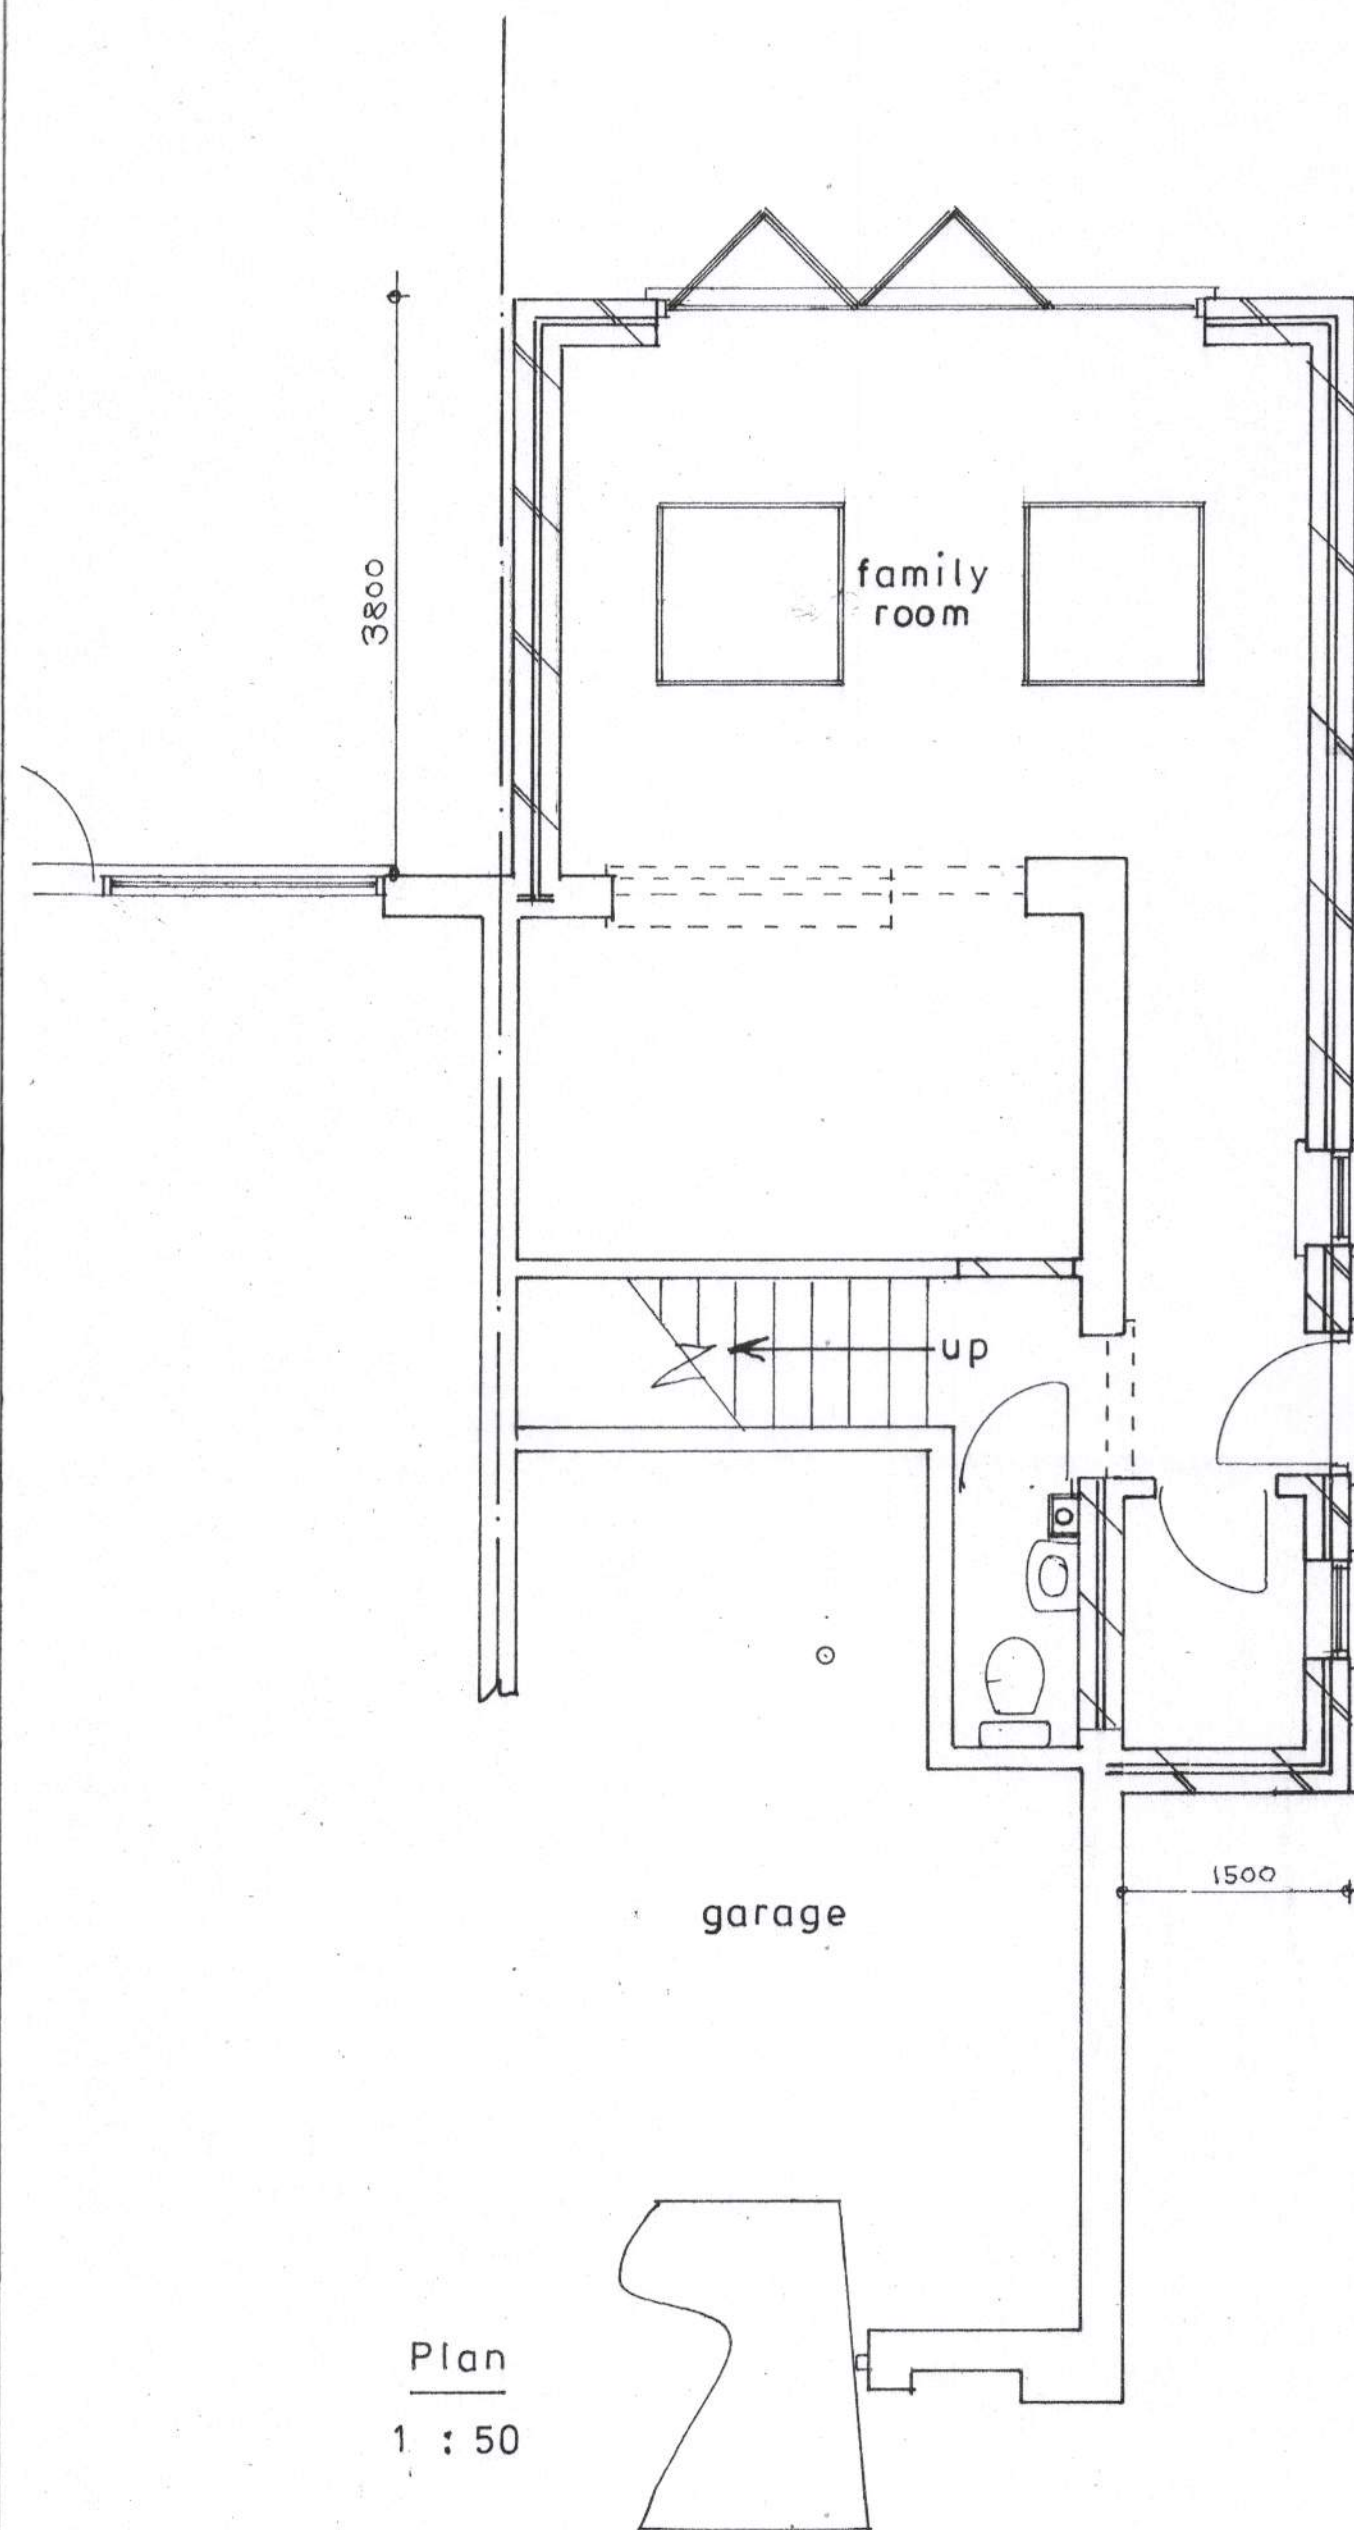


east

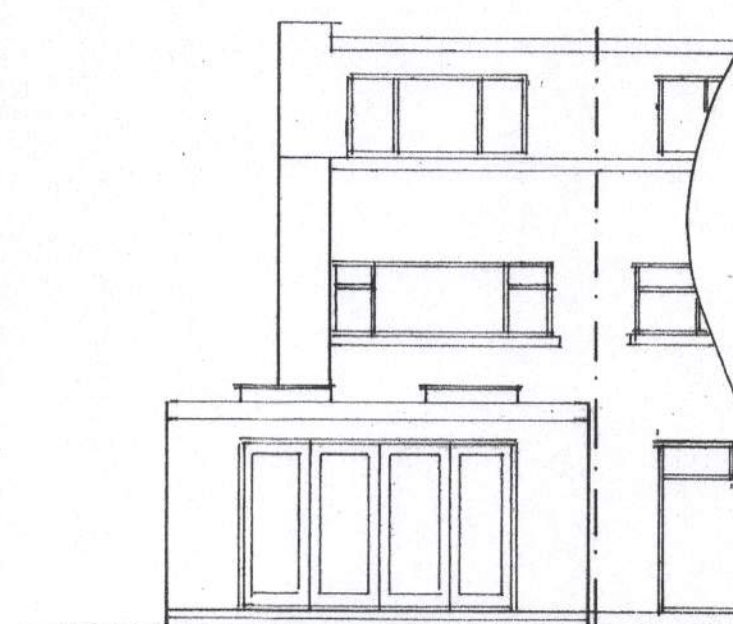


west
1 : 100


Facing brickwork to match existing.

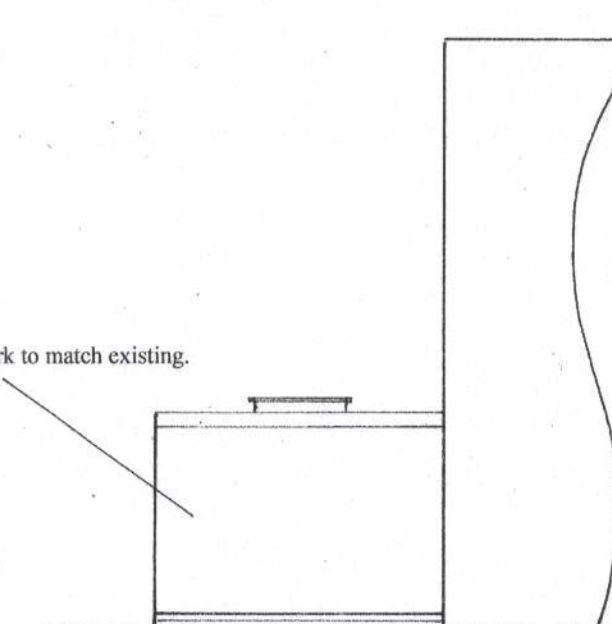

south

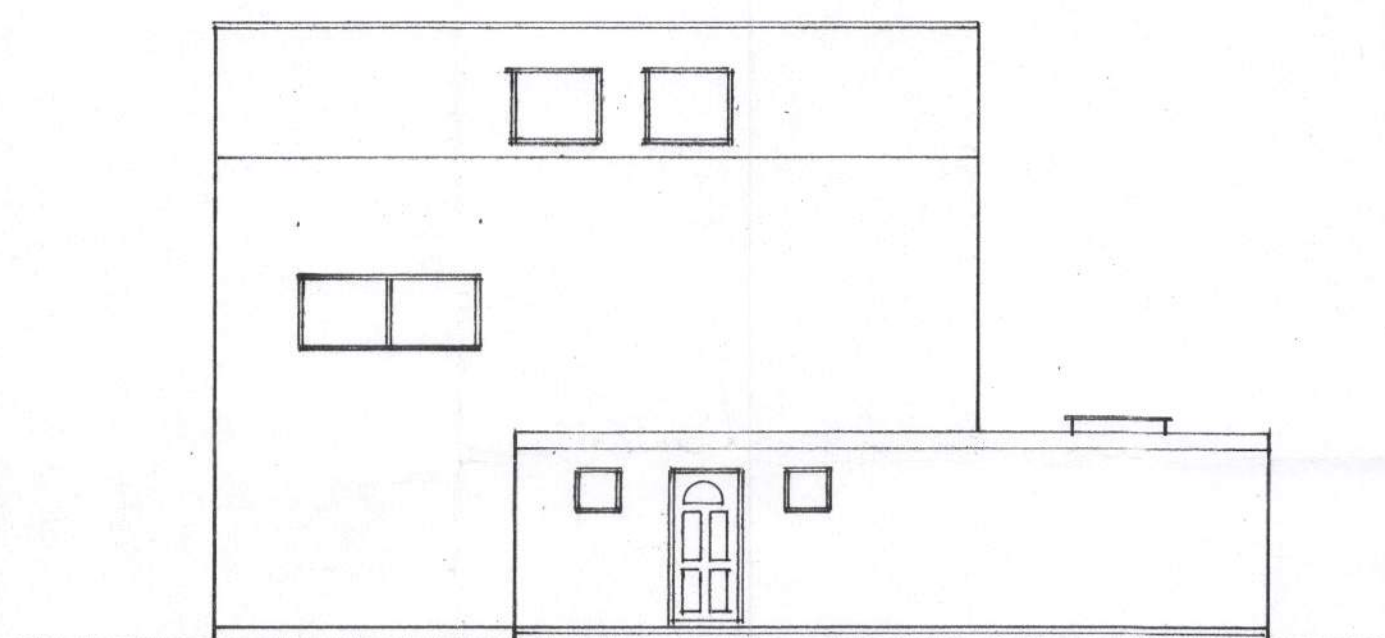

north

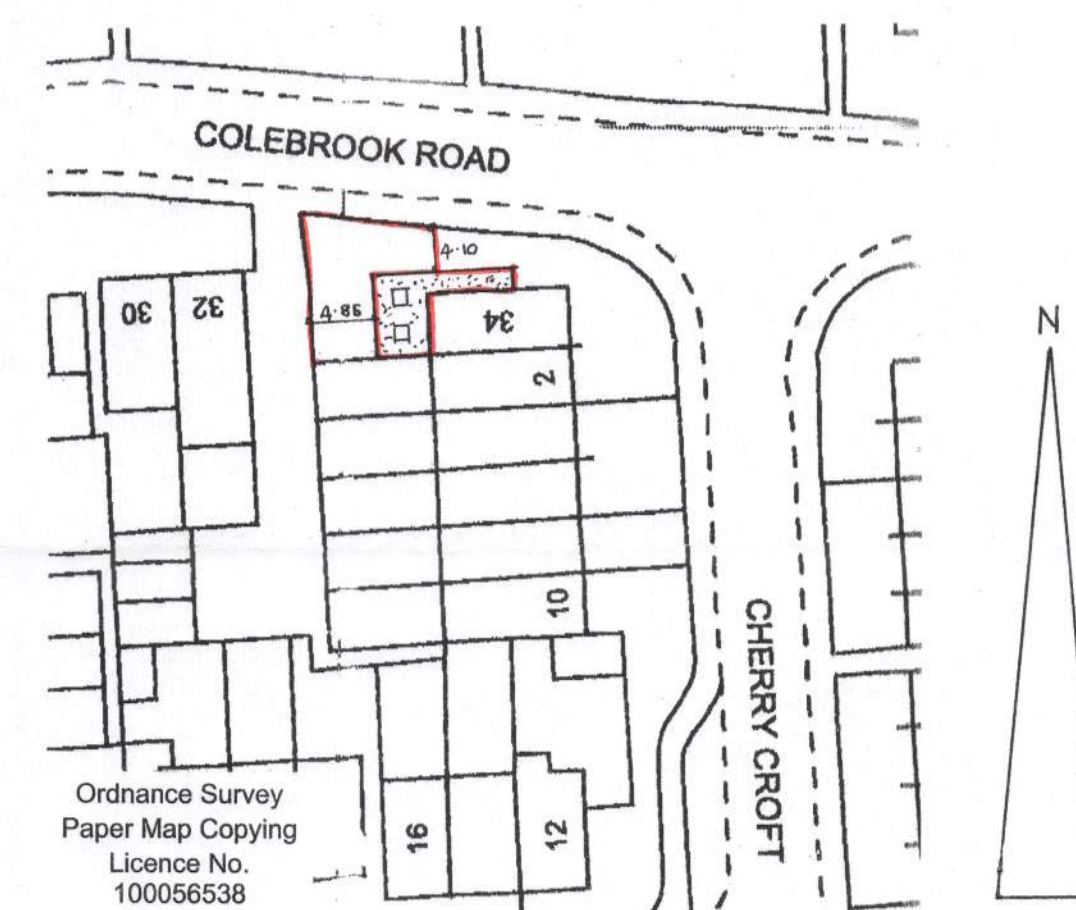

Proposed

PROPOSED SINGLE STOREY EXTENSION AT 34, COLEBROOK ROAD, LITTLEHAMPTON
FOR MR. M. MOSS AND MISS. T. TAYLOR.

sheet 1 of 3

Bryan Butcher
Rainbow Cottage
Nyetimber Lane
Bognor Regis PO21 3JX
01243 266871
07973 233442
bryan.butcher@btinternet.com
www.bryanbutcher.com