


ROLAND HOUSE
LITTLEHAMPTON

THIS IS A GRADE II LISTED BUILDING

HISTORIC ENGLAND LIST ENTRY: 1027816


THIS IS A GRADE II LISTED BUILDING
HISTORIC ENGLAND LIST ENTRY: 1027816

Please note: These are planning application stage drawings not construction drawings and should be treated as such.

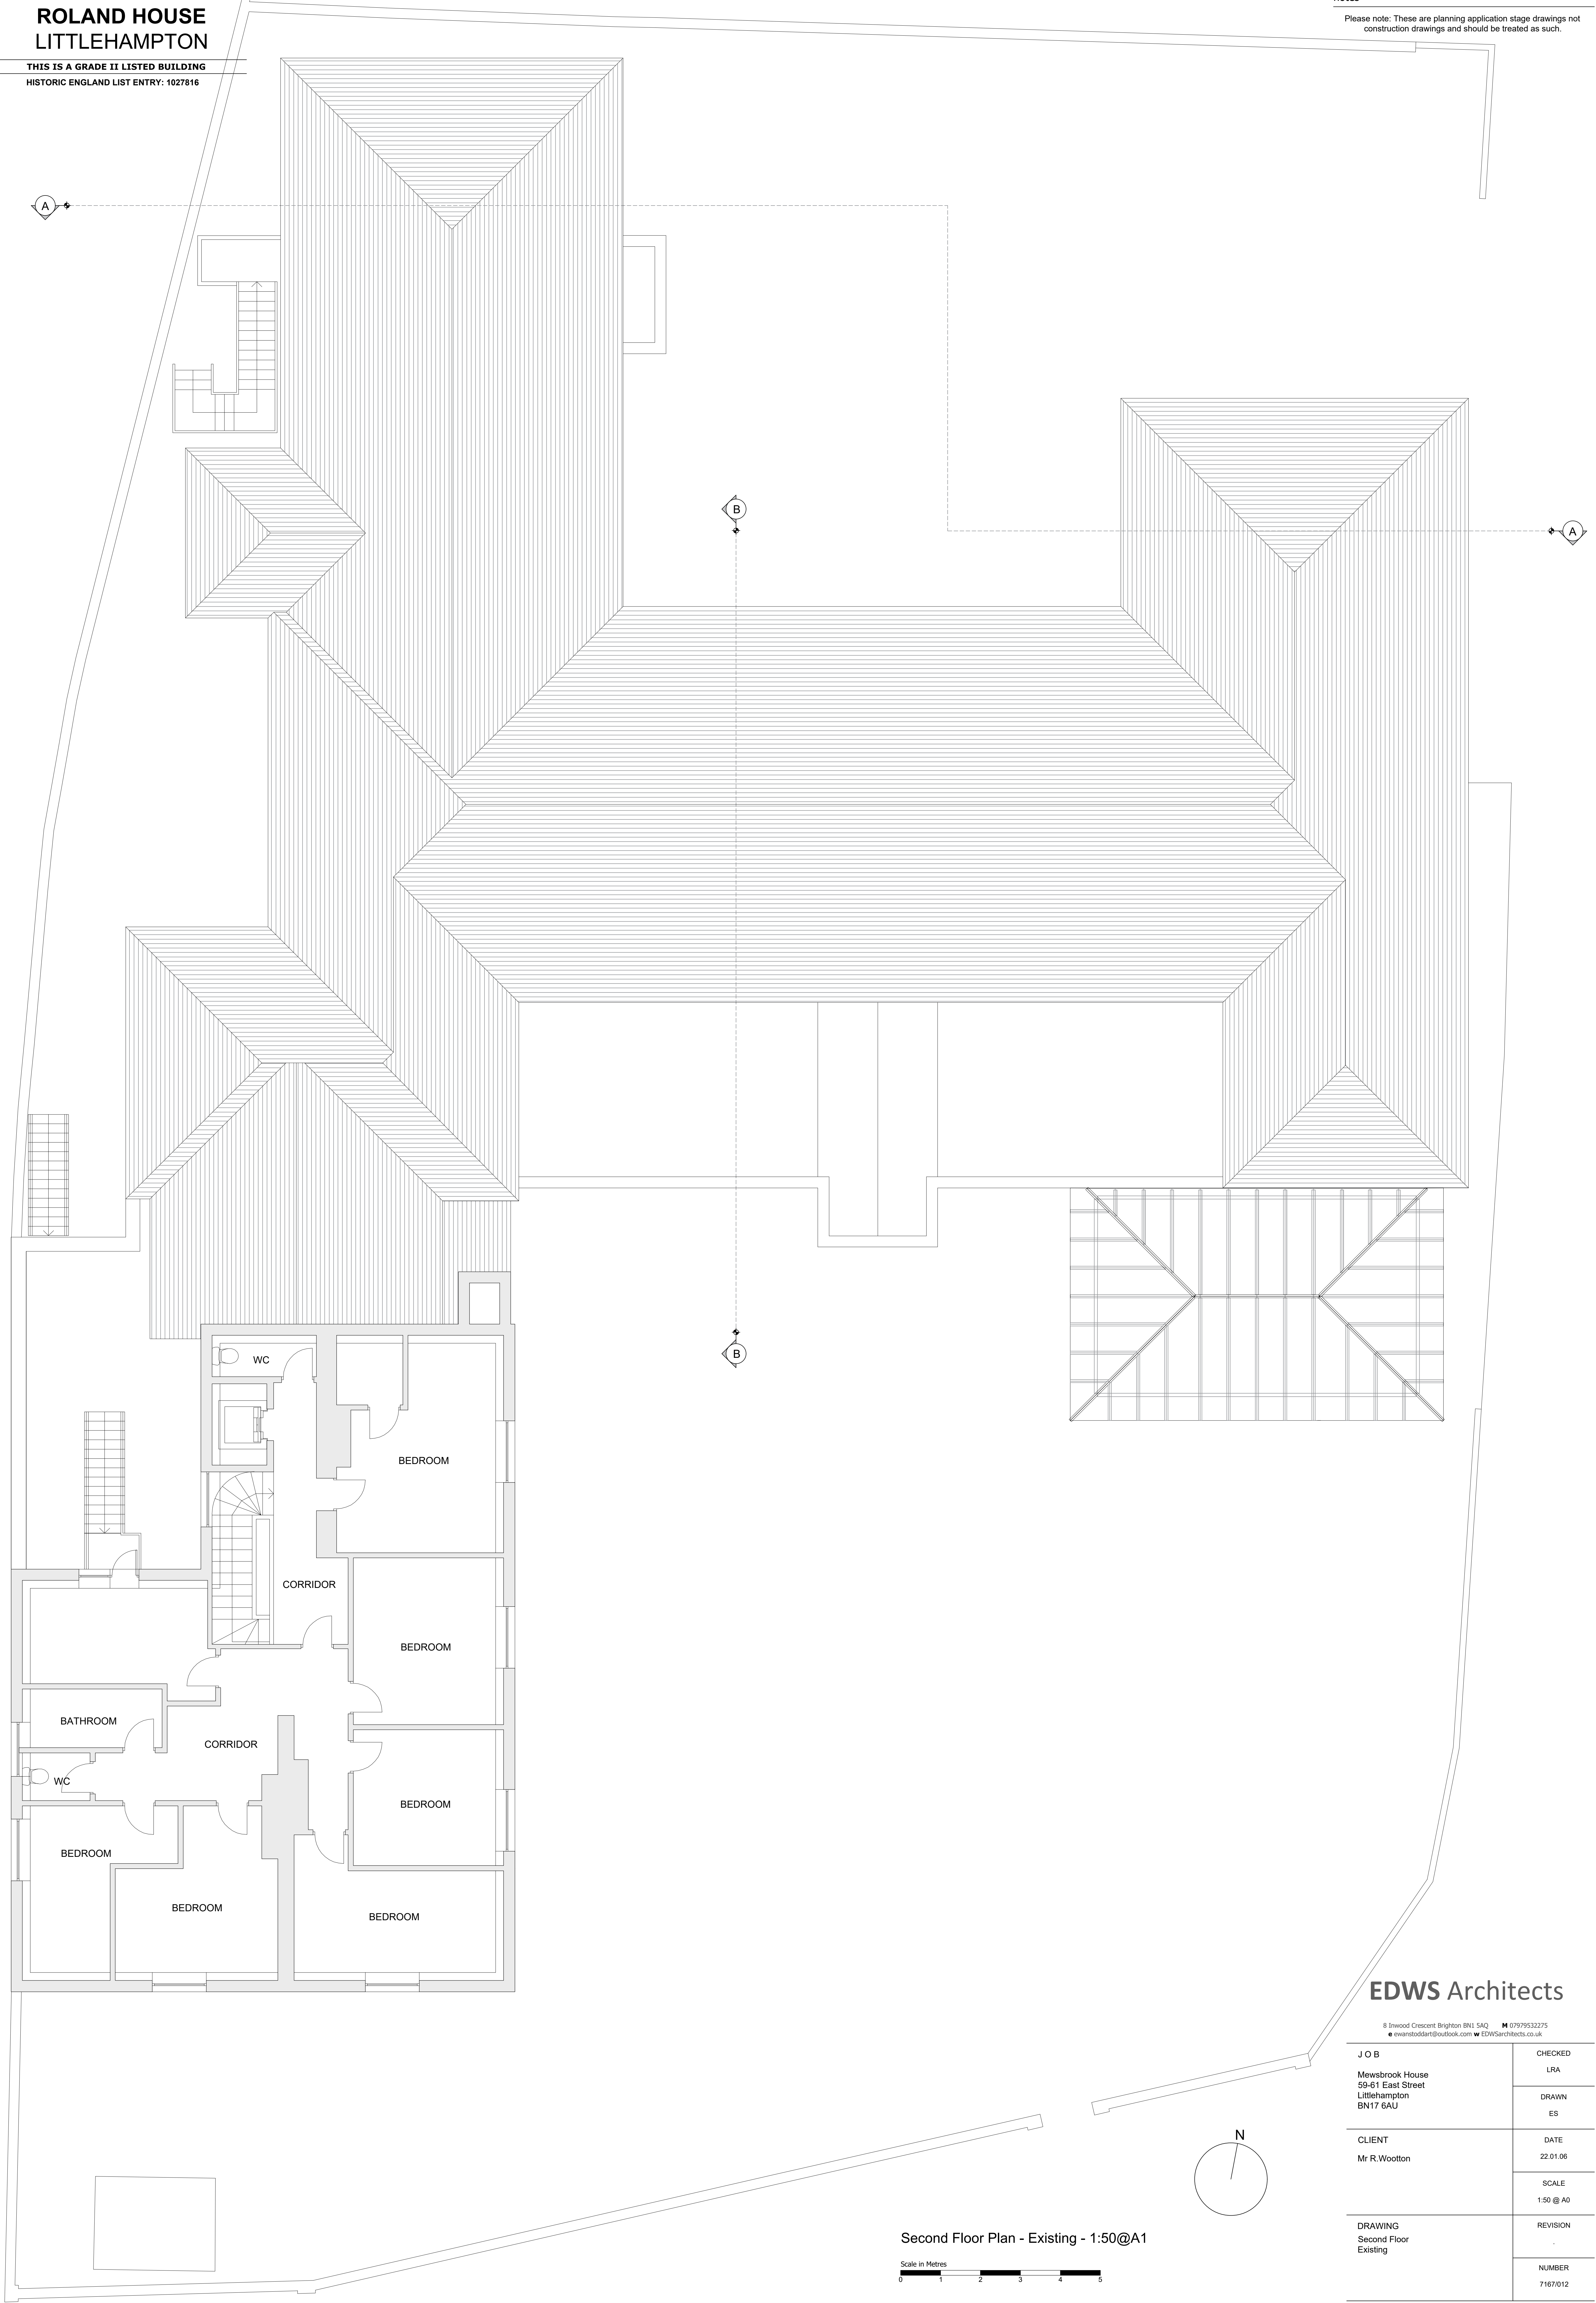

Second Floor Plan - Existing - 1:50@A1

Scale in Metres

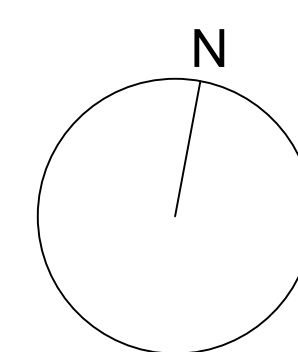

EDWS Architects

8 Inwood Crescent Brighton BN1 5AQ M 07979532275
e ewanstoddart@outlook.com w EDWSarchitects.co.uk

J O B

Mewsbrook House
59-61 East Street
Littlehampton
BN17 6AU

CHECKED
LRA
DRAWN

CLIENT
Mr R.Wootton

DATE
22.01.06

DRAWING
Second Floor
Existing

REVISION

NUMBER
3487042

DO NOT SCALE FROM THIS DRAWING. THIS DRAWING IS COPYRIGHT ©