


Note:
Do not Scale from this Drawing (except for planning approval).
All dimensions are in millimetres and to be checked on site.
All Dimensions relating to subcontractors or suppliers work must be checked and agreed between the main contractor and the sub-contractors and suppliers.

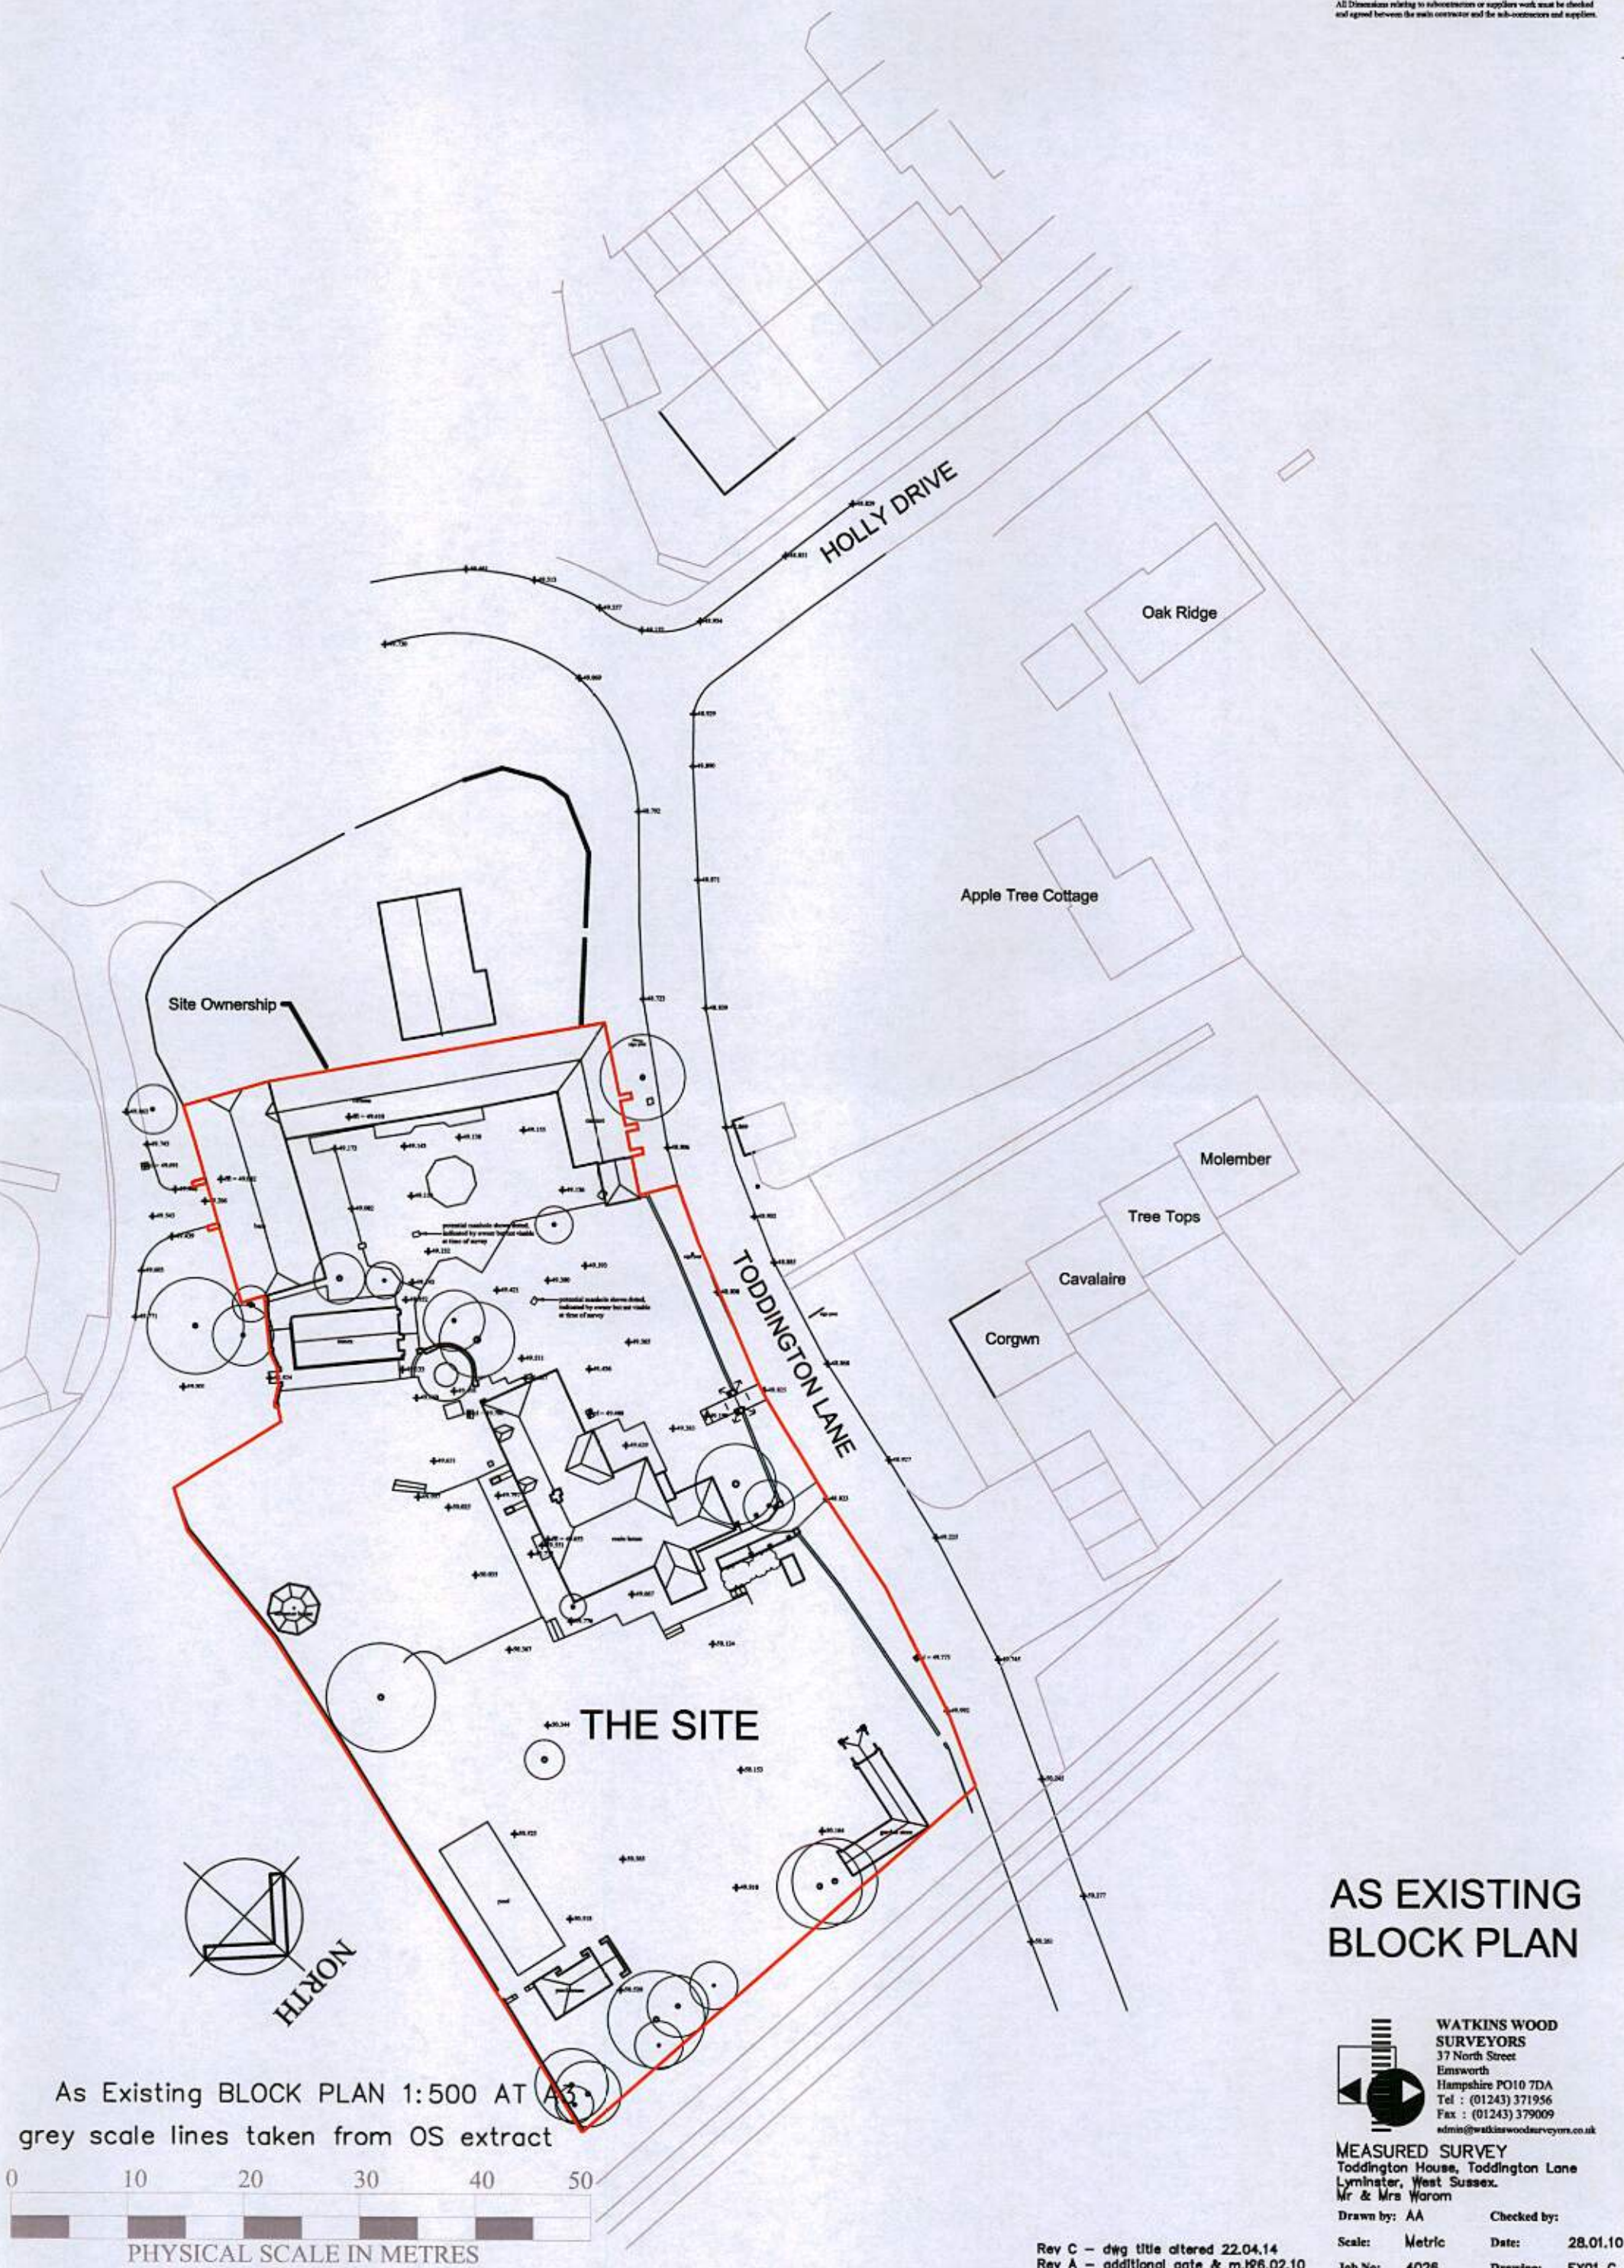

AS EXISTING
BLOCK PLAN



**WATKINS WOOD
SURVEYORS**
37 North Street
Emsworth
Hampshire PO10 7DA
Tel : (01243) 371956
Fax : (01243) 379009
admin@watkinswoodsurveyors.co.uk

MEASURED SURVEY
Toddington House, Toddington Lane
Lymington, West Sussex.
Mr & Mrs Warom

Mr & Mrs Harom
Drawn by: AA Checked by:
Scale: Metric Date: 28.01.10
Job No: 4026 Drawing: EX01 C

Rev C - dwg title altered 22.04.14
Rev A - additional gate & m. 126.02.10