


1. ALL LEVELS RELATE TO OS DATUM
2. CLASS 5 GRANULAR BED AND SURROUND TO ALL SEWER PIPES WHERE COVER IS GREATER THAN 1.2m BELOW FINISHED LEVELS.
3. CLASS 4 CONCRETE BED AND SURROUND TO ALL SEWER PIPES WHERE COVER IS LESS THAN 1.2m BELOW FINISHED LEVELS.
4. REFER TO 'TYPICAL SEWER DETAILS' DRAWING FOR MATERIAL SPECIFICATION.
5. PIPES WITH A NOMINAL PIPE RANGE OF 150MM-300MM MAY BE CONSTRUCTED IN EITHER:
 - a) CLAY
 - OR

4. UPVC (ULTRA FORTIS) WHICH IS RESISTANT TO A JETTING PRESSURE OF 400PSI, MINIMISE THE NUMBER OF JOINTS IN THE SYSTEM BY USING 3M PIPE LENGTHS DO NOT HAVE LIP SEAL JOINTS HENCE PREVENTING ROOT INGRESS.
5. ALL PIPES GREATER THAN 300MM DIAMETER TO BE CONCRETE CLASS 120 TO BS EN 1916 & BS5911-1.
6. STRENGTH OF PIPE TO BE IN ACCORDANCE WITH THE MANUFACTURERS RECOMMENDATIONS FOR THE DEPTH OF WHICH THE PIPES ARE TO BE LAD & THE INTENDED IMPOSED LOAD.
7. ALL ADAPTABLE DRAINAGE WORKS TO BE CONSTRUCTED AS DETAILED IN THE WATER AUTHORITIES ASSOCIATION PUBLICATION 'SEWERS FOR ADOPTION 6TH EDITION'.

Existing Ground Line
Proposed Finished Level

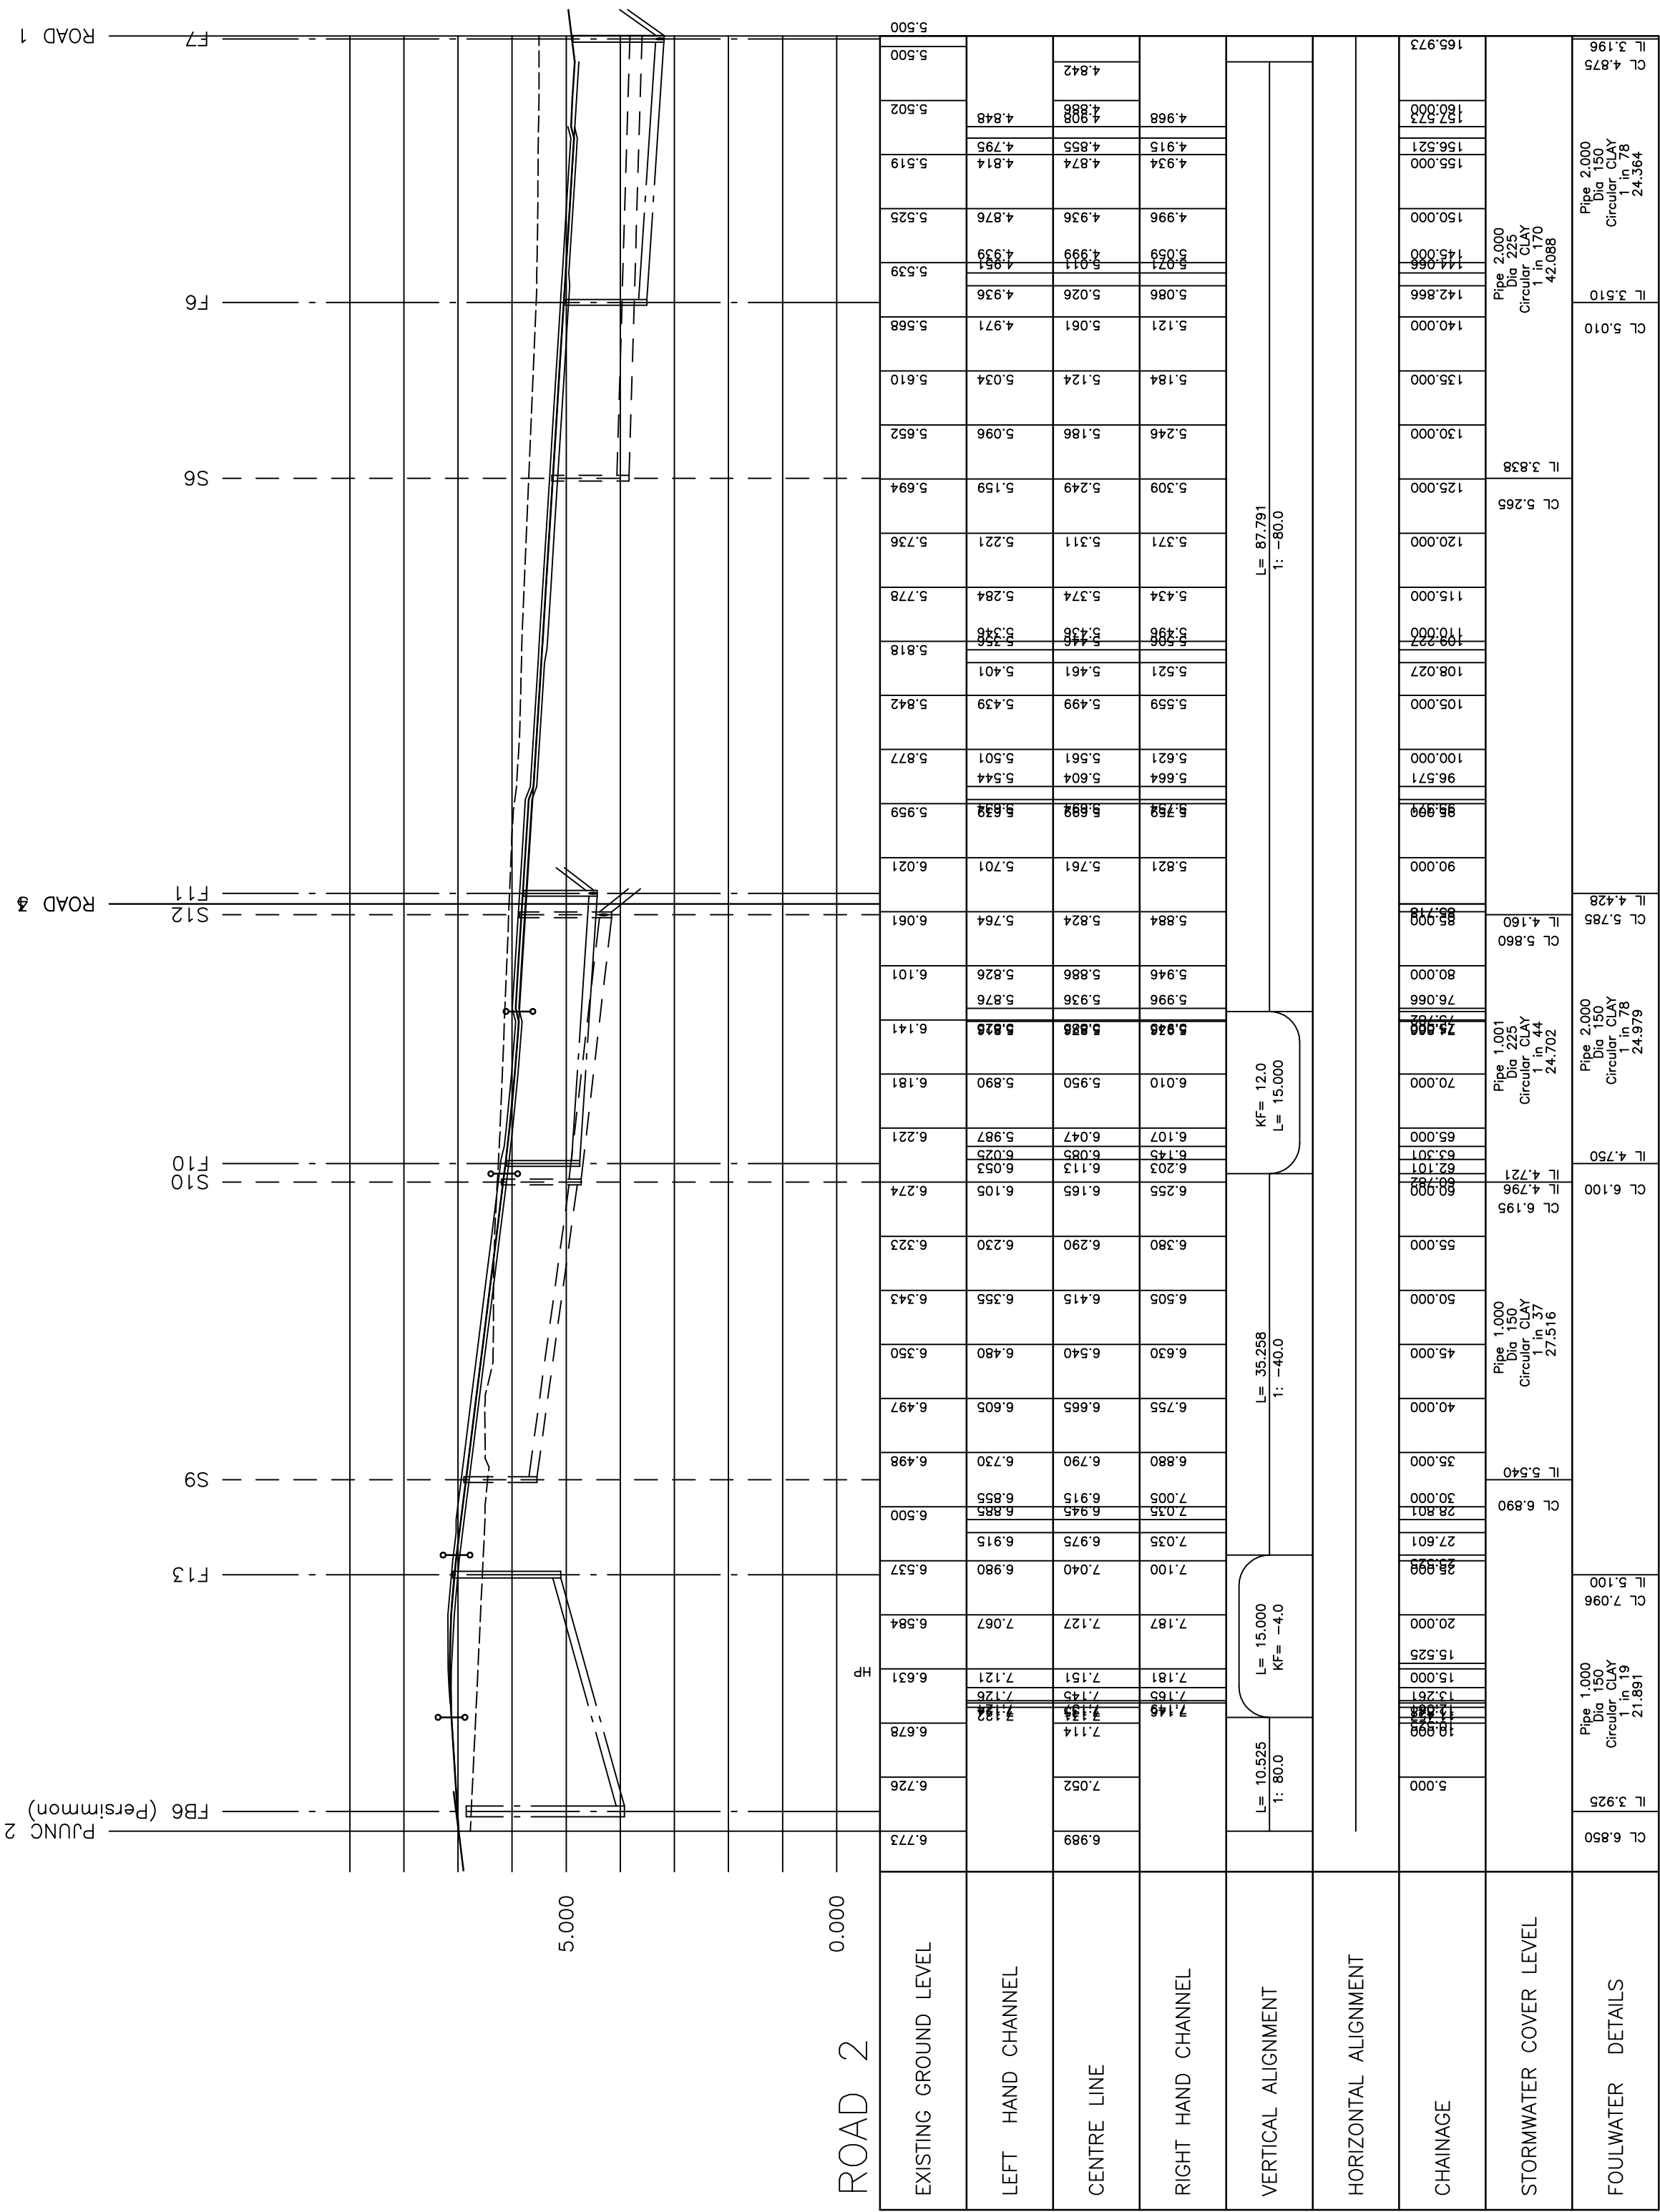

A	18.01.16	Drainage amended to suit engineering layout.	SY
	Rev / Date	Details	By

Drainage Authority Approval Date	Highway Authority Approval Date
Do not scale from this drawing. Use written dimensions only. When shown relationships are not to scale, the dimensioned relationship shall prevail. This drawing is the property of Bovis Lend Lease Engineering Director. Note : This drawing is the copyright of Bovis Homes Ltd.	

 **BOVIS** HOMES

Bovis Homes Limited
Southern Region.
The Manor House,
North Ash Road,
New Ash Green, Longfield,
Kent, DA3 8HQ.

Tel: 01474 876200
Fax: 01474 876323
DX: 01490 New Ash Green 2

SITE
HAMPTON PARK
LITTLEHAMPTON, WEST SUSSEX

DRAWING TITLE

ROAD & SEWER SECTIONS

SHEET 2

DRAWN BY SY	DATE NOV 2015	DRAWING NO. LITL-503/2	REV A
	CHECKED/DATE		
SCALE: V=1:100, H=1:500			