


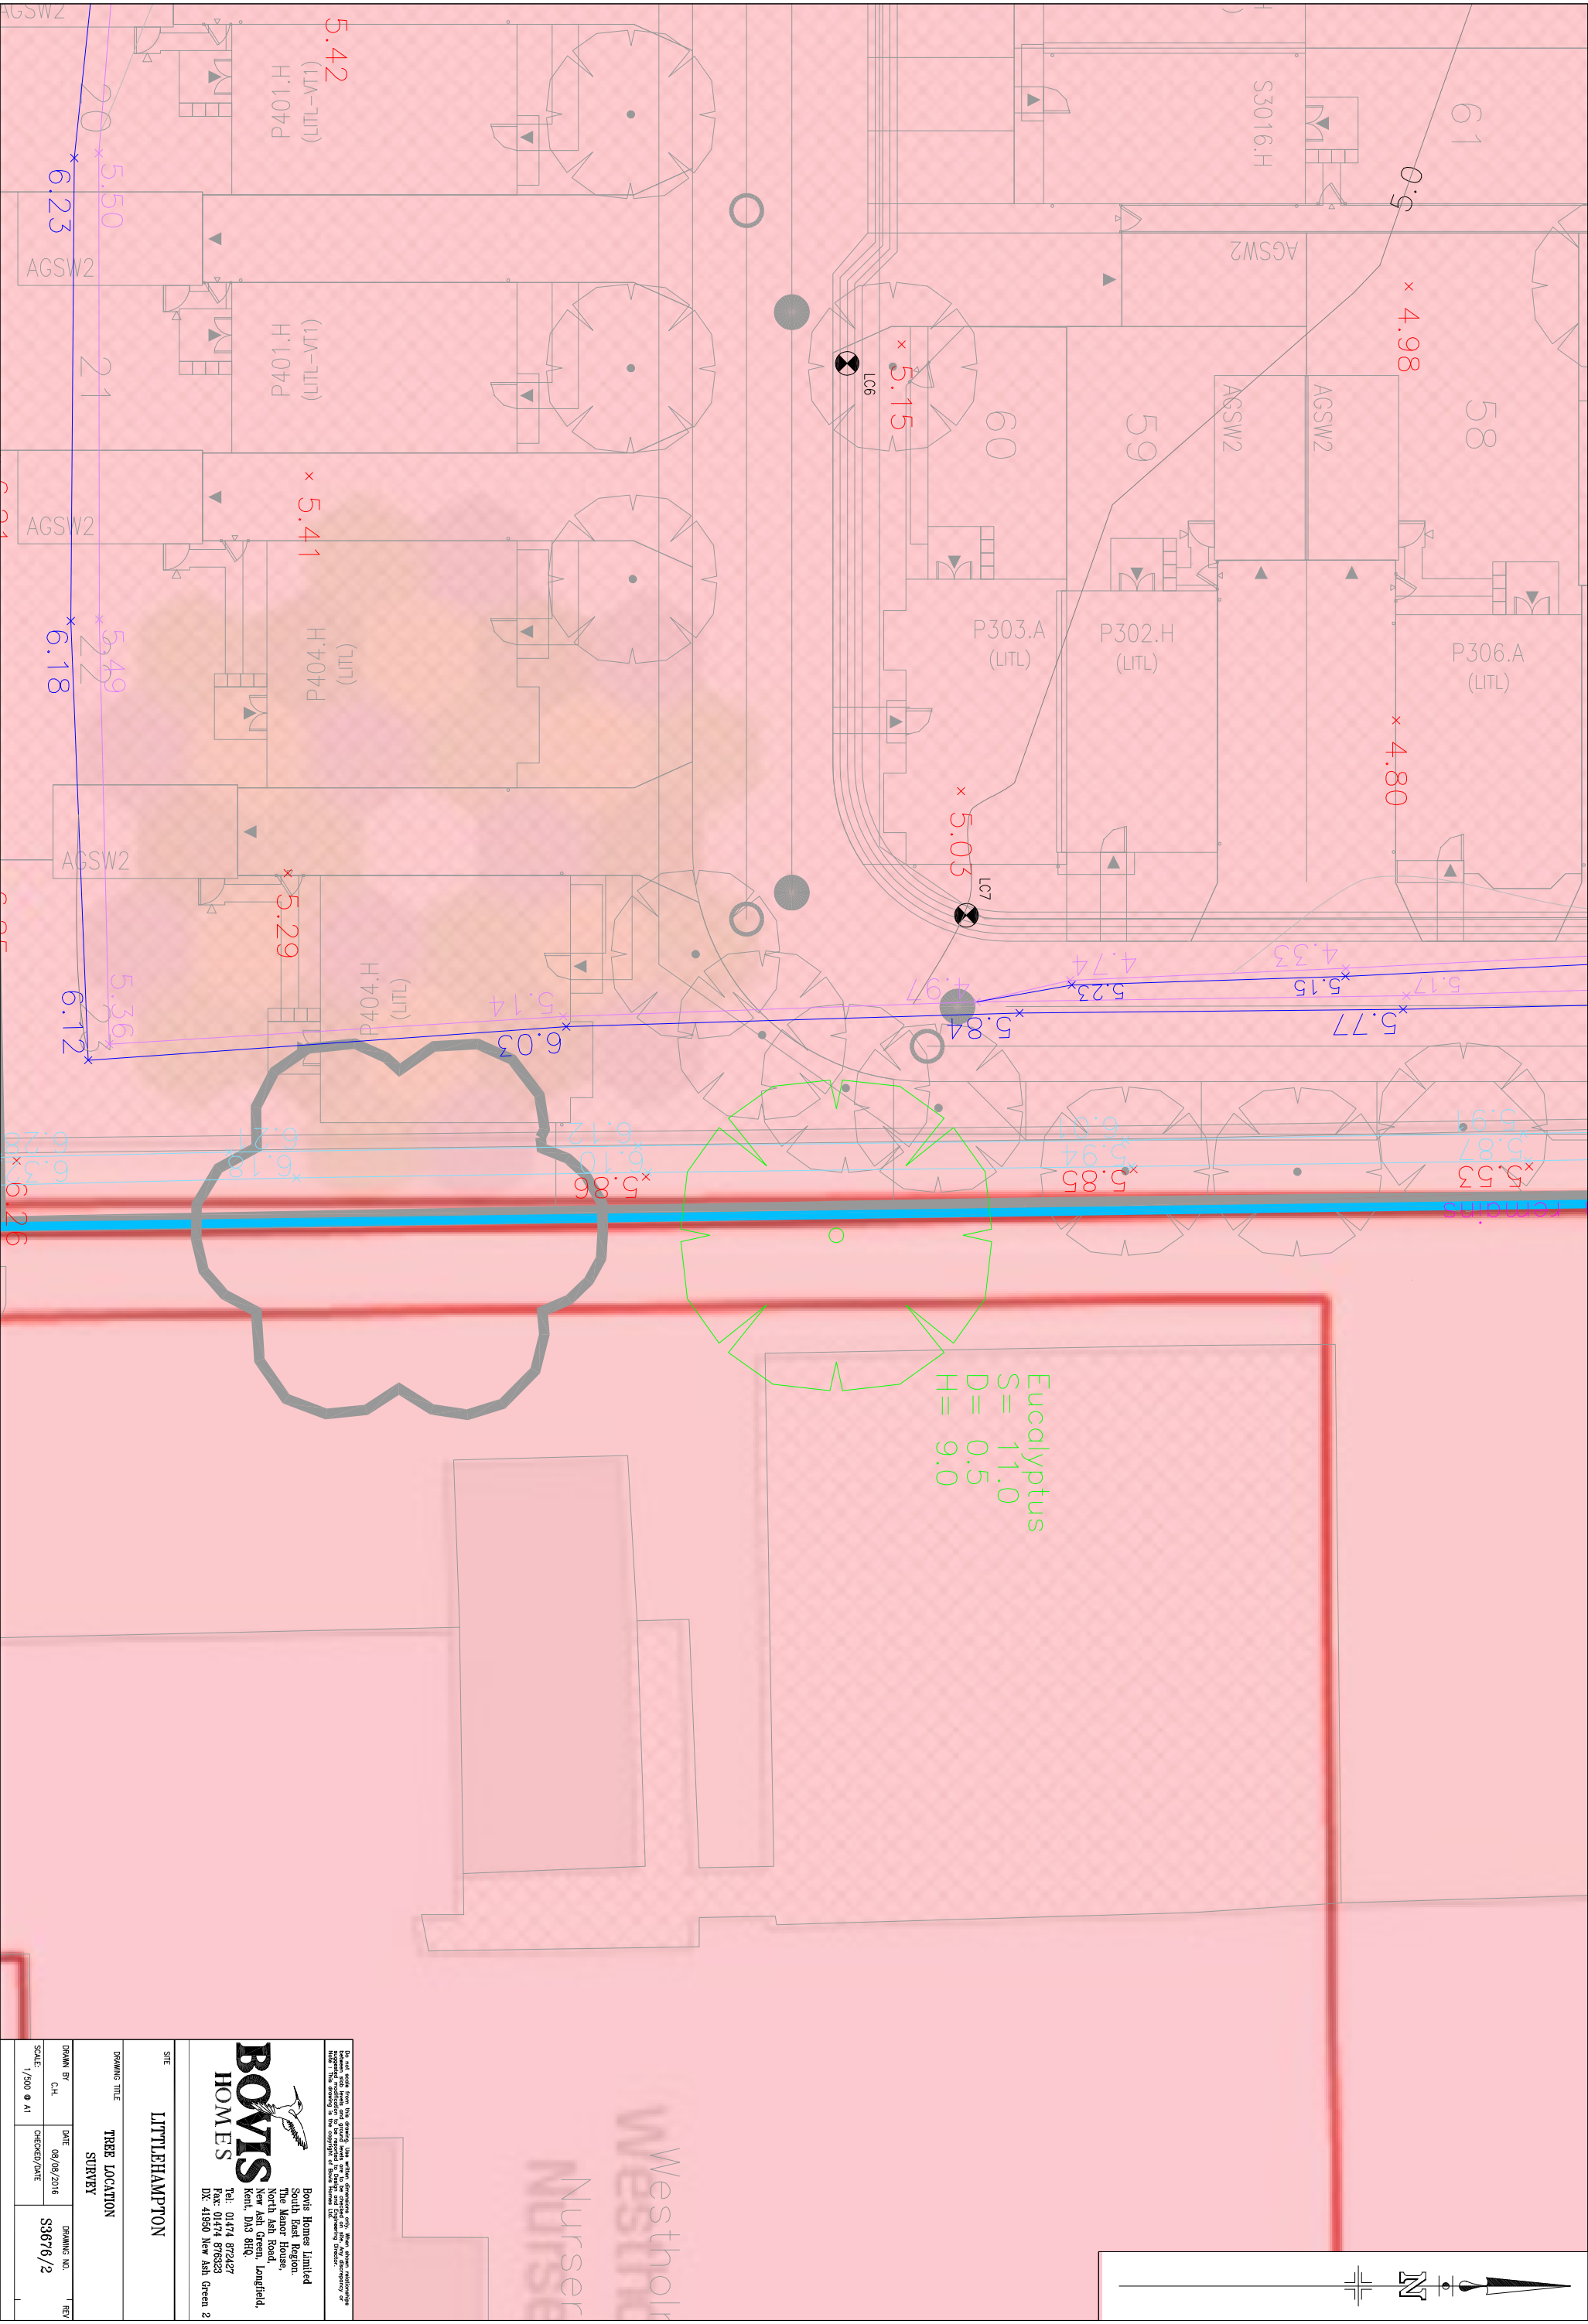

Do not build from this drawing. Use where necessary to show where boundaries and levels are shown and to be used as a guide only. The drawing is the property of Bowis Homes Ltd. No part of this drawing may be reproduced without the written permission of Bowis Homes Ltd.

BOWIS HOMES

Bowis Homes Limited
South East England
The Manor House,
North Ash Road,
New Ash Green, Longfield,
Kent, DA8 8HQ.
Tel: 01474 872427
Fax: 01474 876323
DX: 41550 New Ash Green 2

SITE
LITTLEHAMPTON

DRAWING TITLE
**TREE LOCATION
SURVEY**

DRAWN BY C.H.	DATE 08/08/2016	DRAWING NO. S3676/2	REV 1
SCALE 1/500 @ A1	CHECKED/DATE		