





Existing Front Elevation (West)
1:100




Existing Rear Elevation (East)
1:100

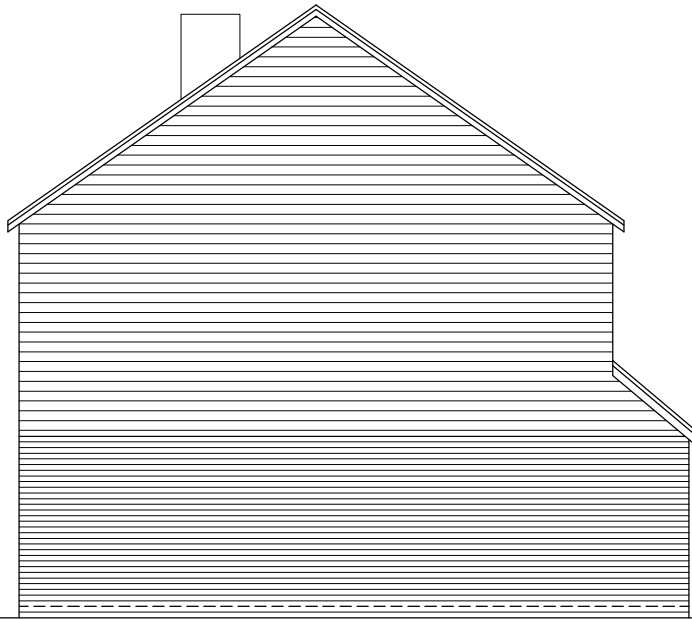

Existing Side Elevation (North)
1:100

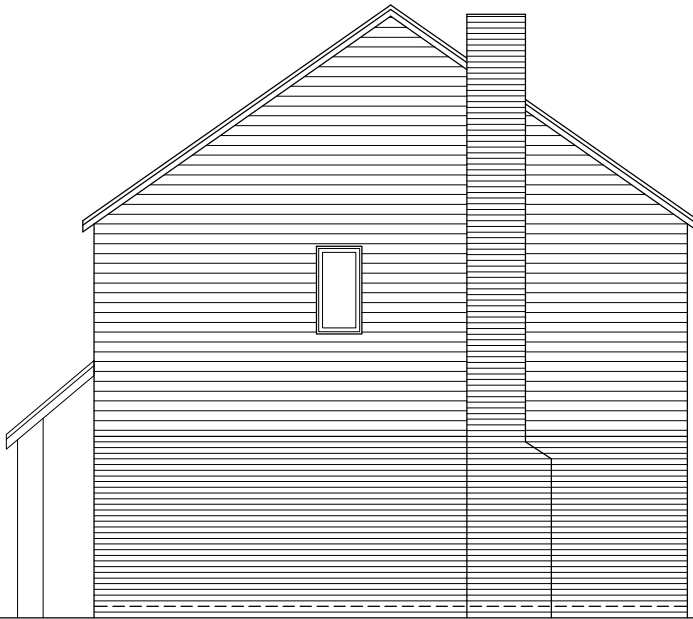

Existing Side Elevation (South)
1:100

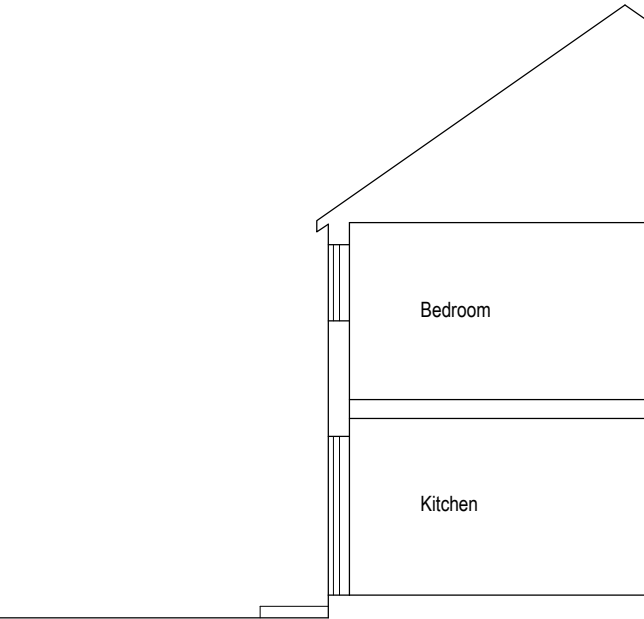


Existing Section A-A
1:100




Proposed Front Elevation (West)
1:100




Proposed Rear Elevation (East)
1:100

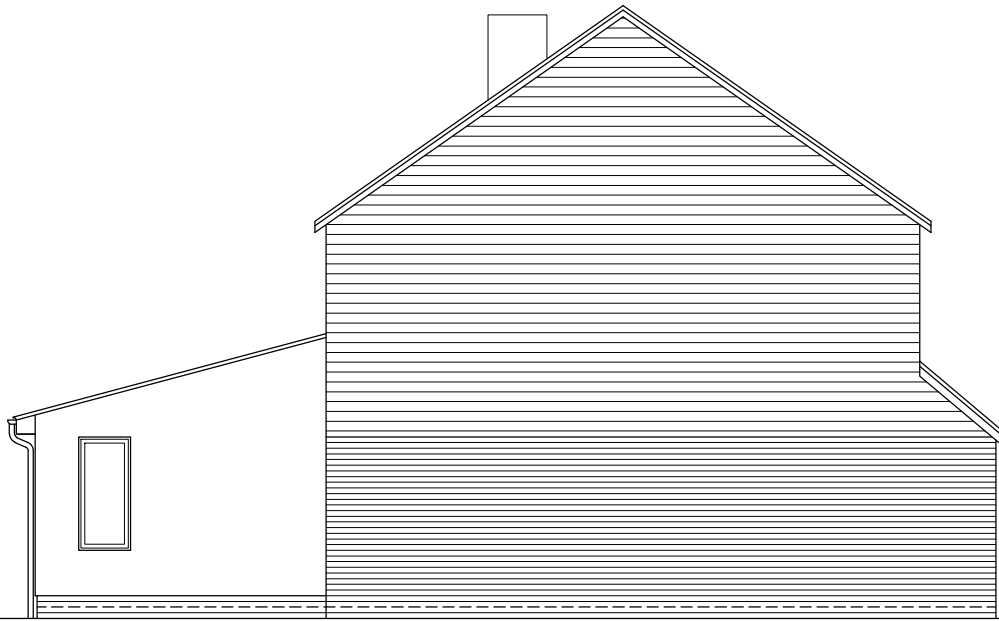


Proposed Side Elevation (North)
1:100

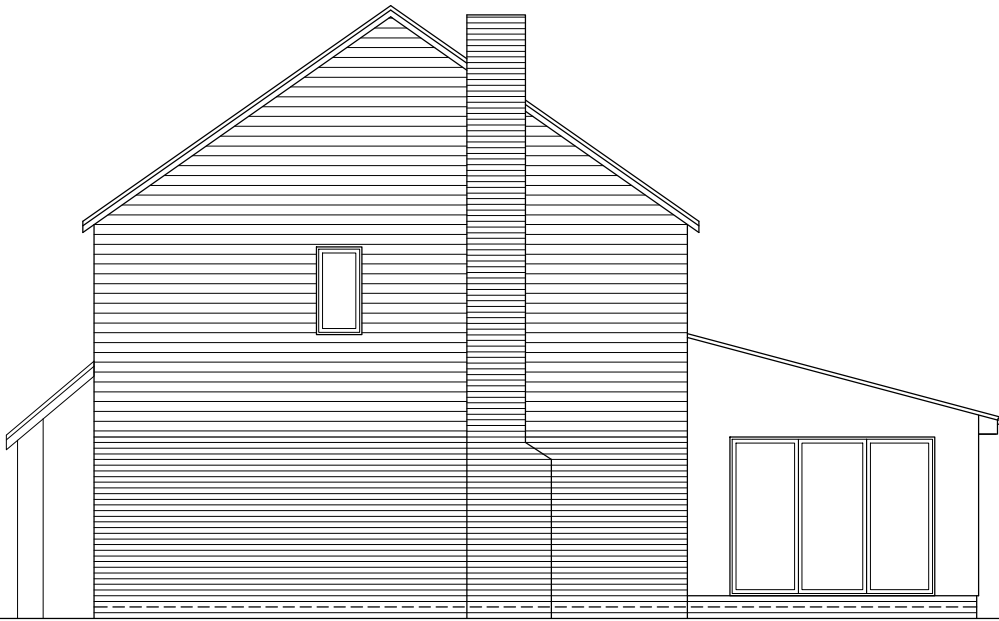


Proposed Side Elevation (South)
1:100

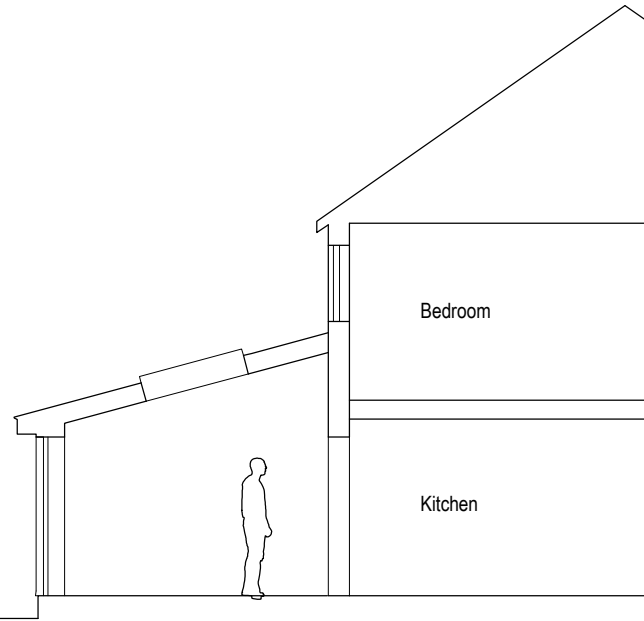


Proposed Section B-B
1:100

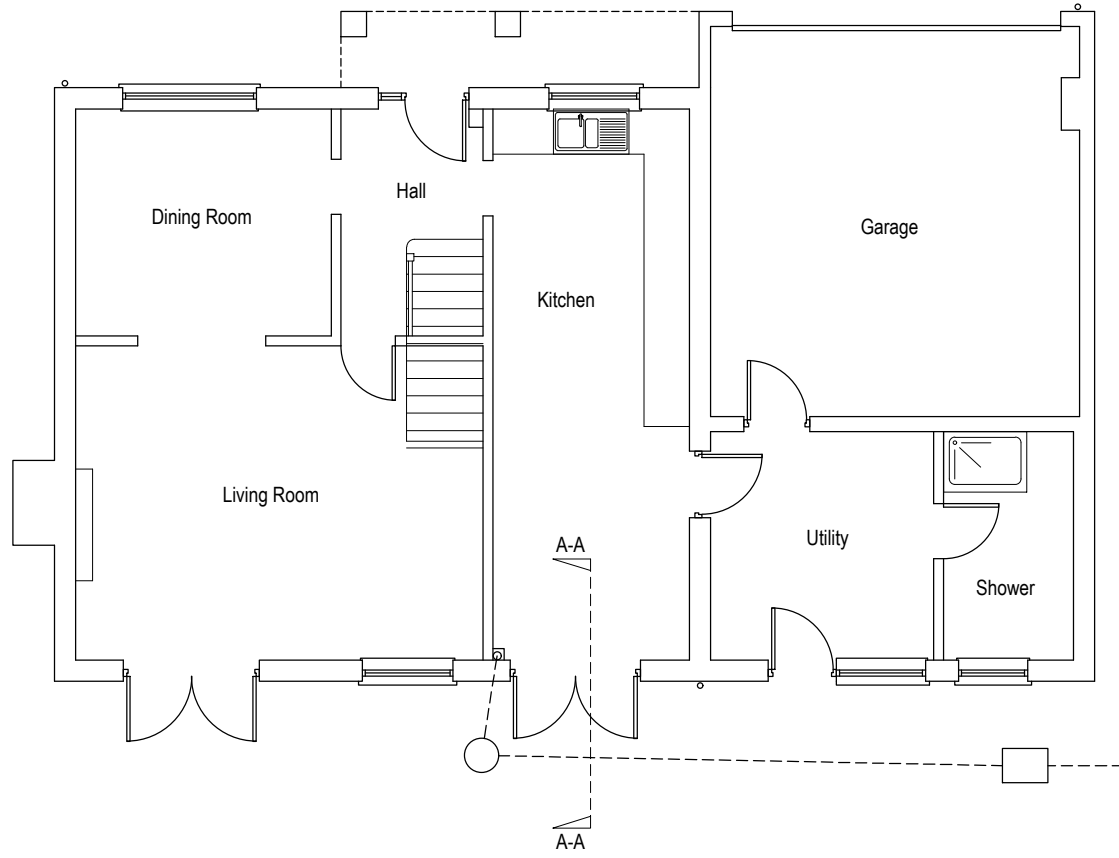


Existing Ground Floor Plan
1:100

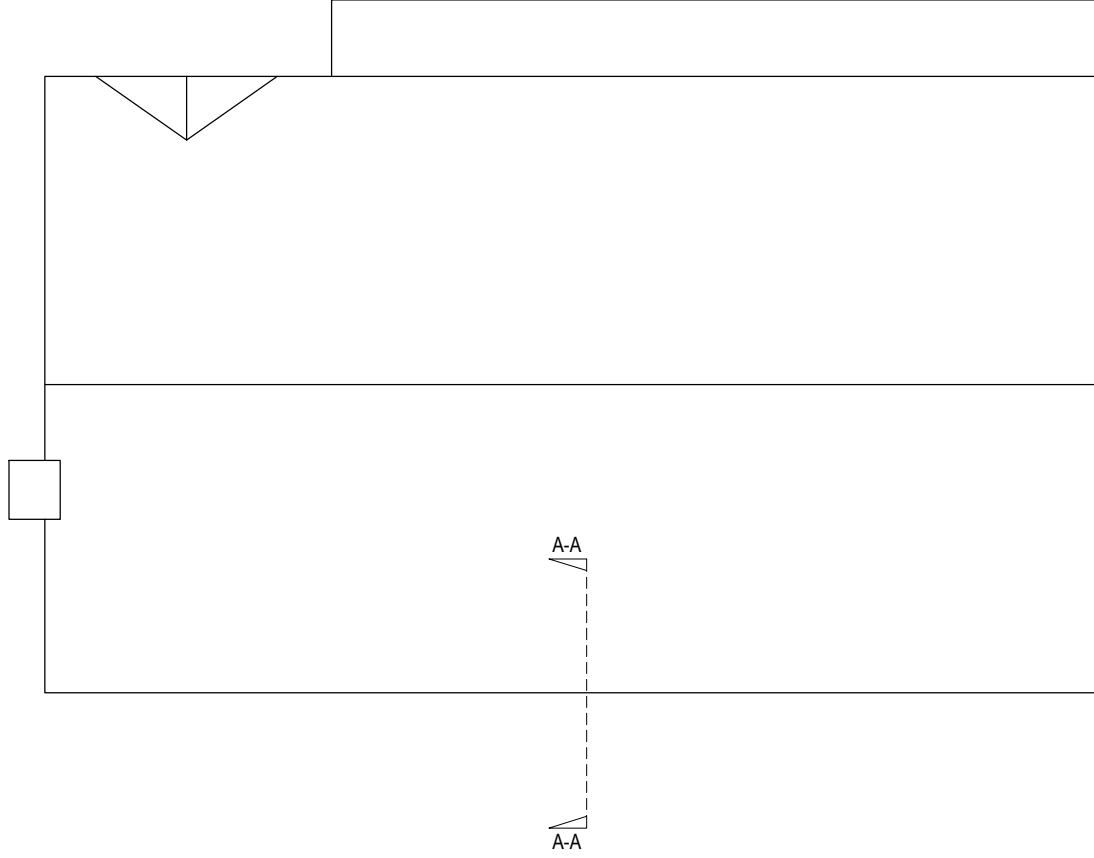


Existing Roof Plan
1:100

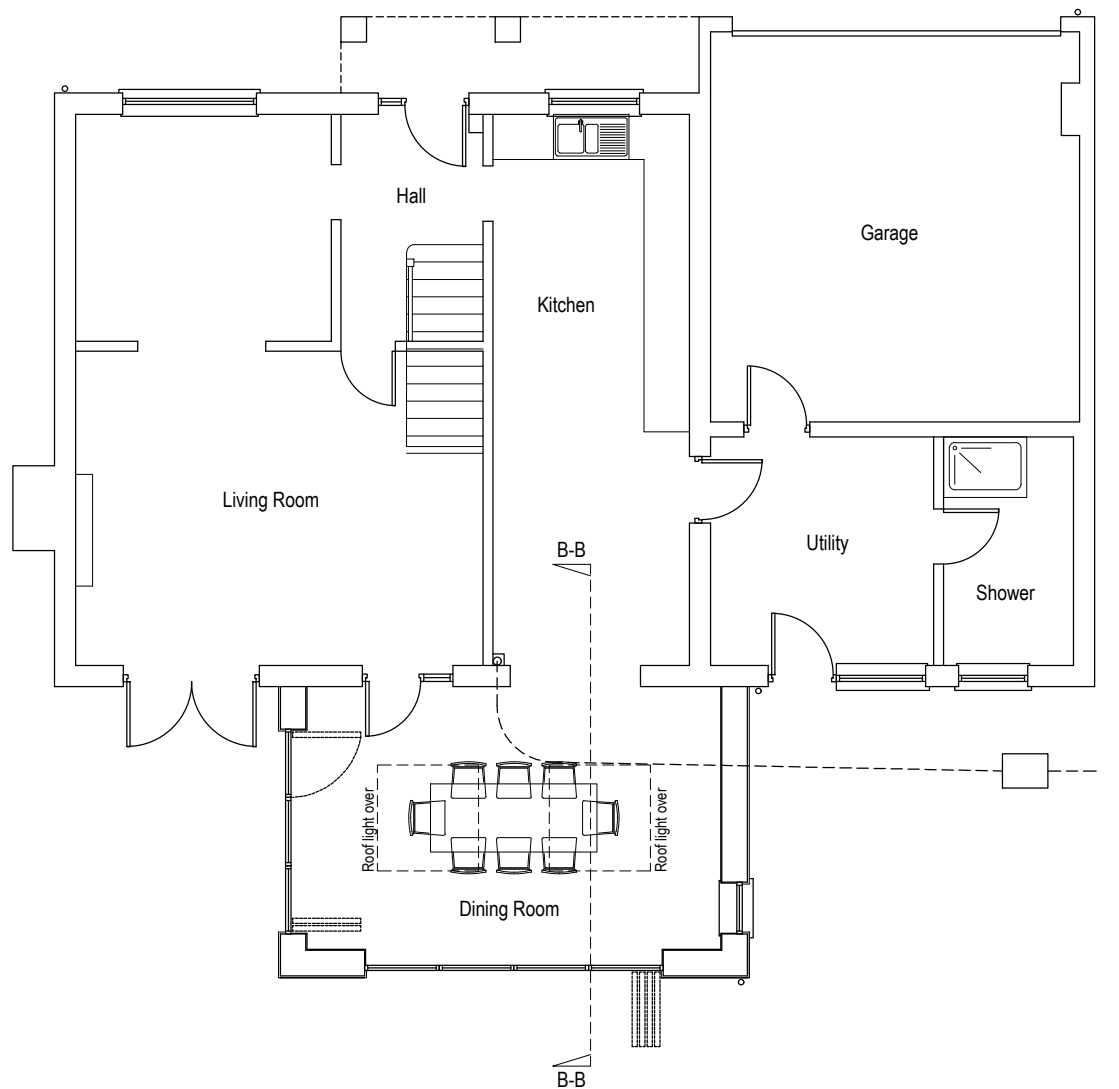

Proposed Ground Floor Plan
1:100

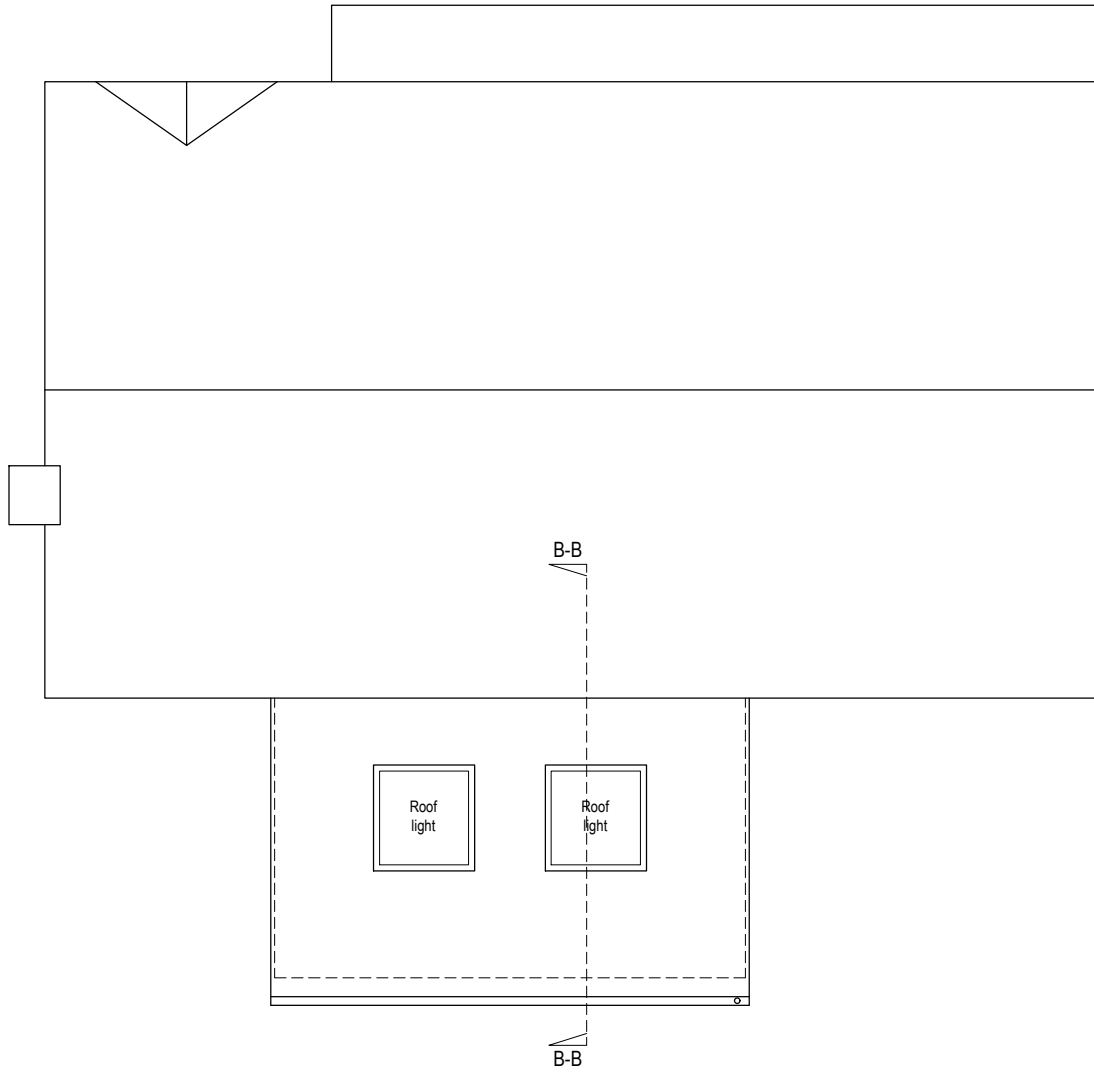

Proposed Roof Plan
1:100

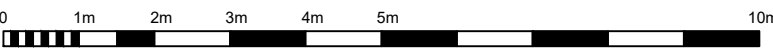

SCALE BAR 1:100

Rev	Date	Revision Details
MMB ARCHITECTURE 57 BENFIELD WAY PORTSLADE BRIGHTON BN41 2DN T: 07749596977 E: mmb-architecture@hotmail.com www.mmb-architecture.co.uk		

Client's Name
Mr & Mrs Reader

Job Title
**8 Solent Close
Littlehampton**

Drawing Title
**Existing and Proposed
Plans, Elevations & Sections**

Scale
1:100 @ A1

Job No	Drawing No	Rev
011	001	-

Status
PLANNING