
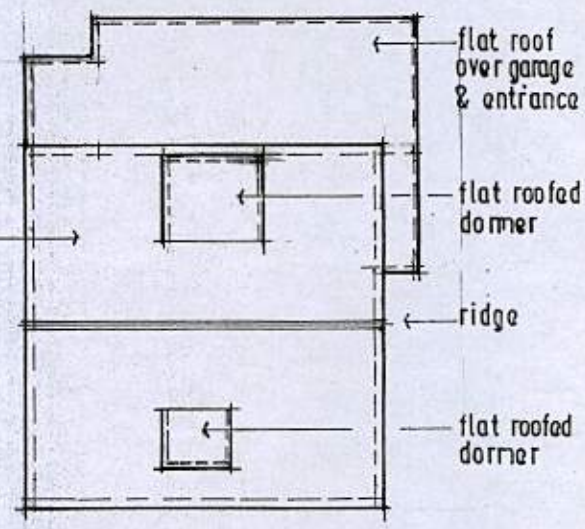


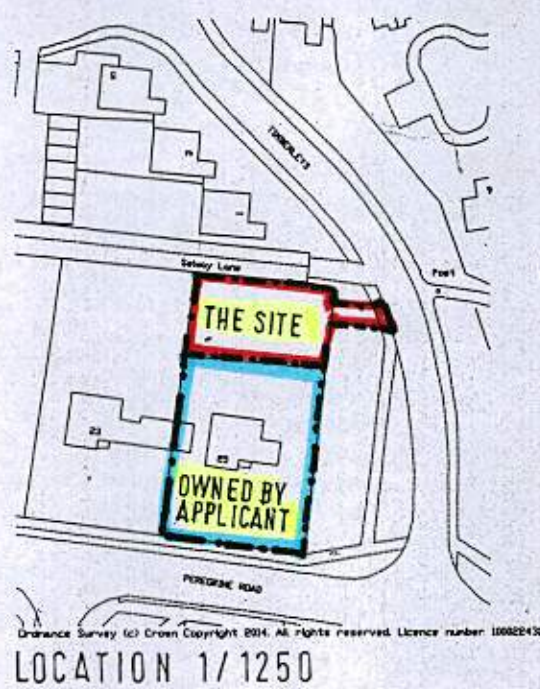

SELWAY LANE [f.p.]

vert: c.b. fence

extg mixed hedge to be trimmed & infilled

vert: c.b. fence

REAR GARDEN

GARAGE

DWELLING

FRONT GARDEN

25
[owned by applicant]

PEREGRINE ROAD

BLOCK / SITE PLAN 1/200

extg droppe d kerb

post

new dropped kerb & vehicular/pedestrian access across f.p. & verge all to W SCC HIGHWAYS spec & approval

TIMBERLEYS

extg f.p.
extg verge

oak removed

open plan frontage

sycamore removed

extg bay

extg yaw

extg alder

extg mixed hedge

extg larch lap panel fence

carriageway

TIMBERLEYS

extg verge

extg f.p.

extg verge