

Only figured dimensions are to be used. All dimensions to be checked on site.

Please note: Refer to 'type' of drawing below: planning drawings should only be treated as such.

Notes

OS map licence number 100020449



01. Entrance to tower




02. Windows looking south over beach




03. Panoramic sea views




04. Spiral staircase

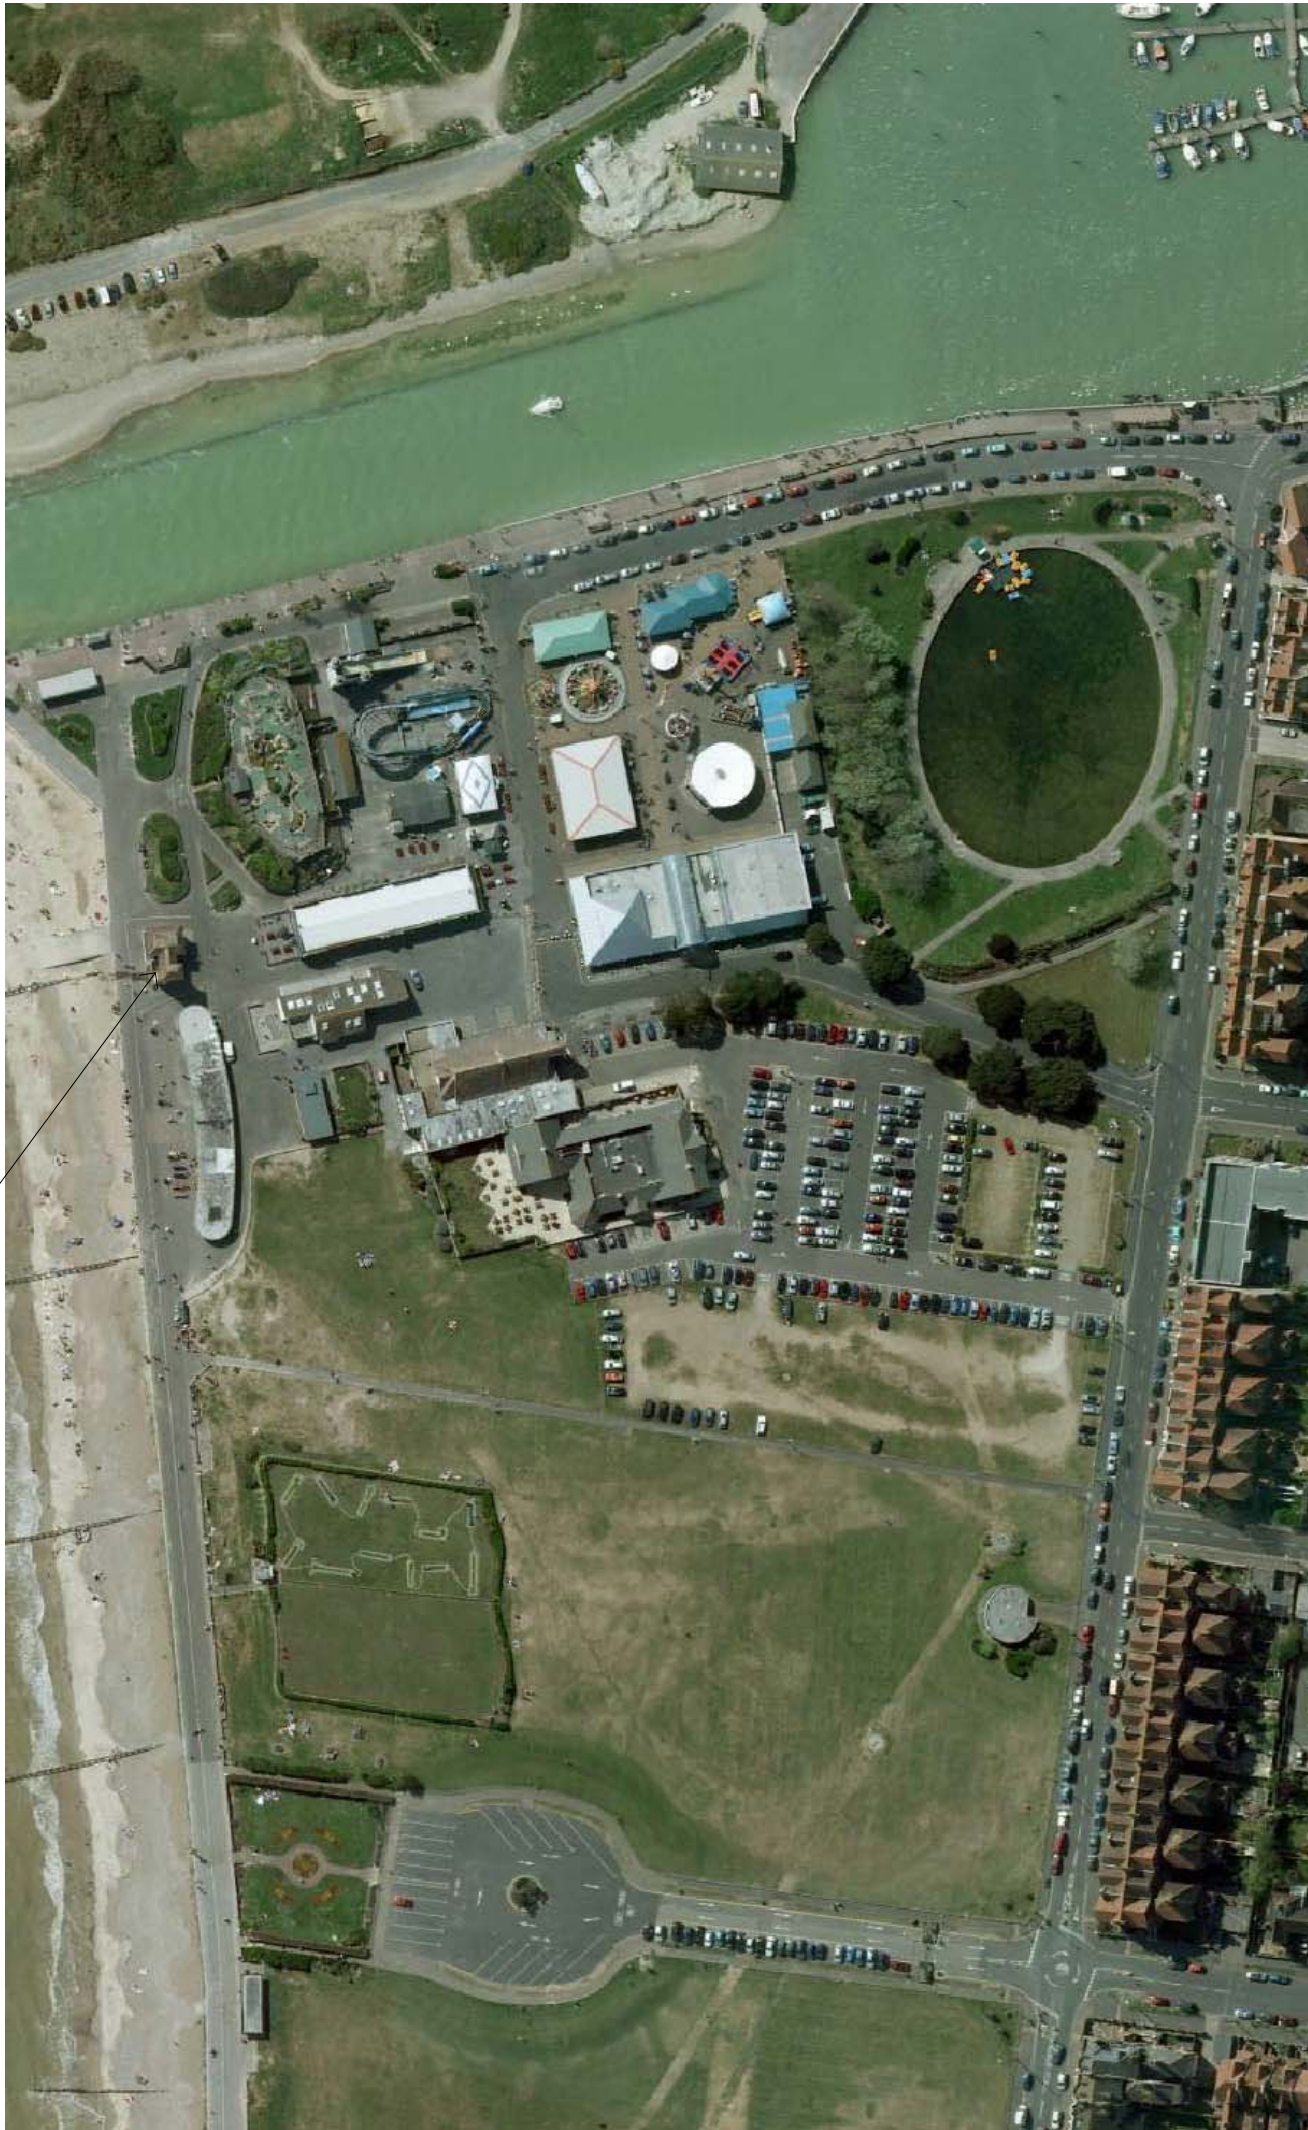



+A I aerial image of coastguard tower - not to scale

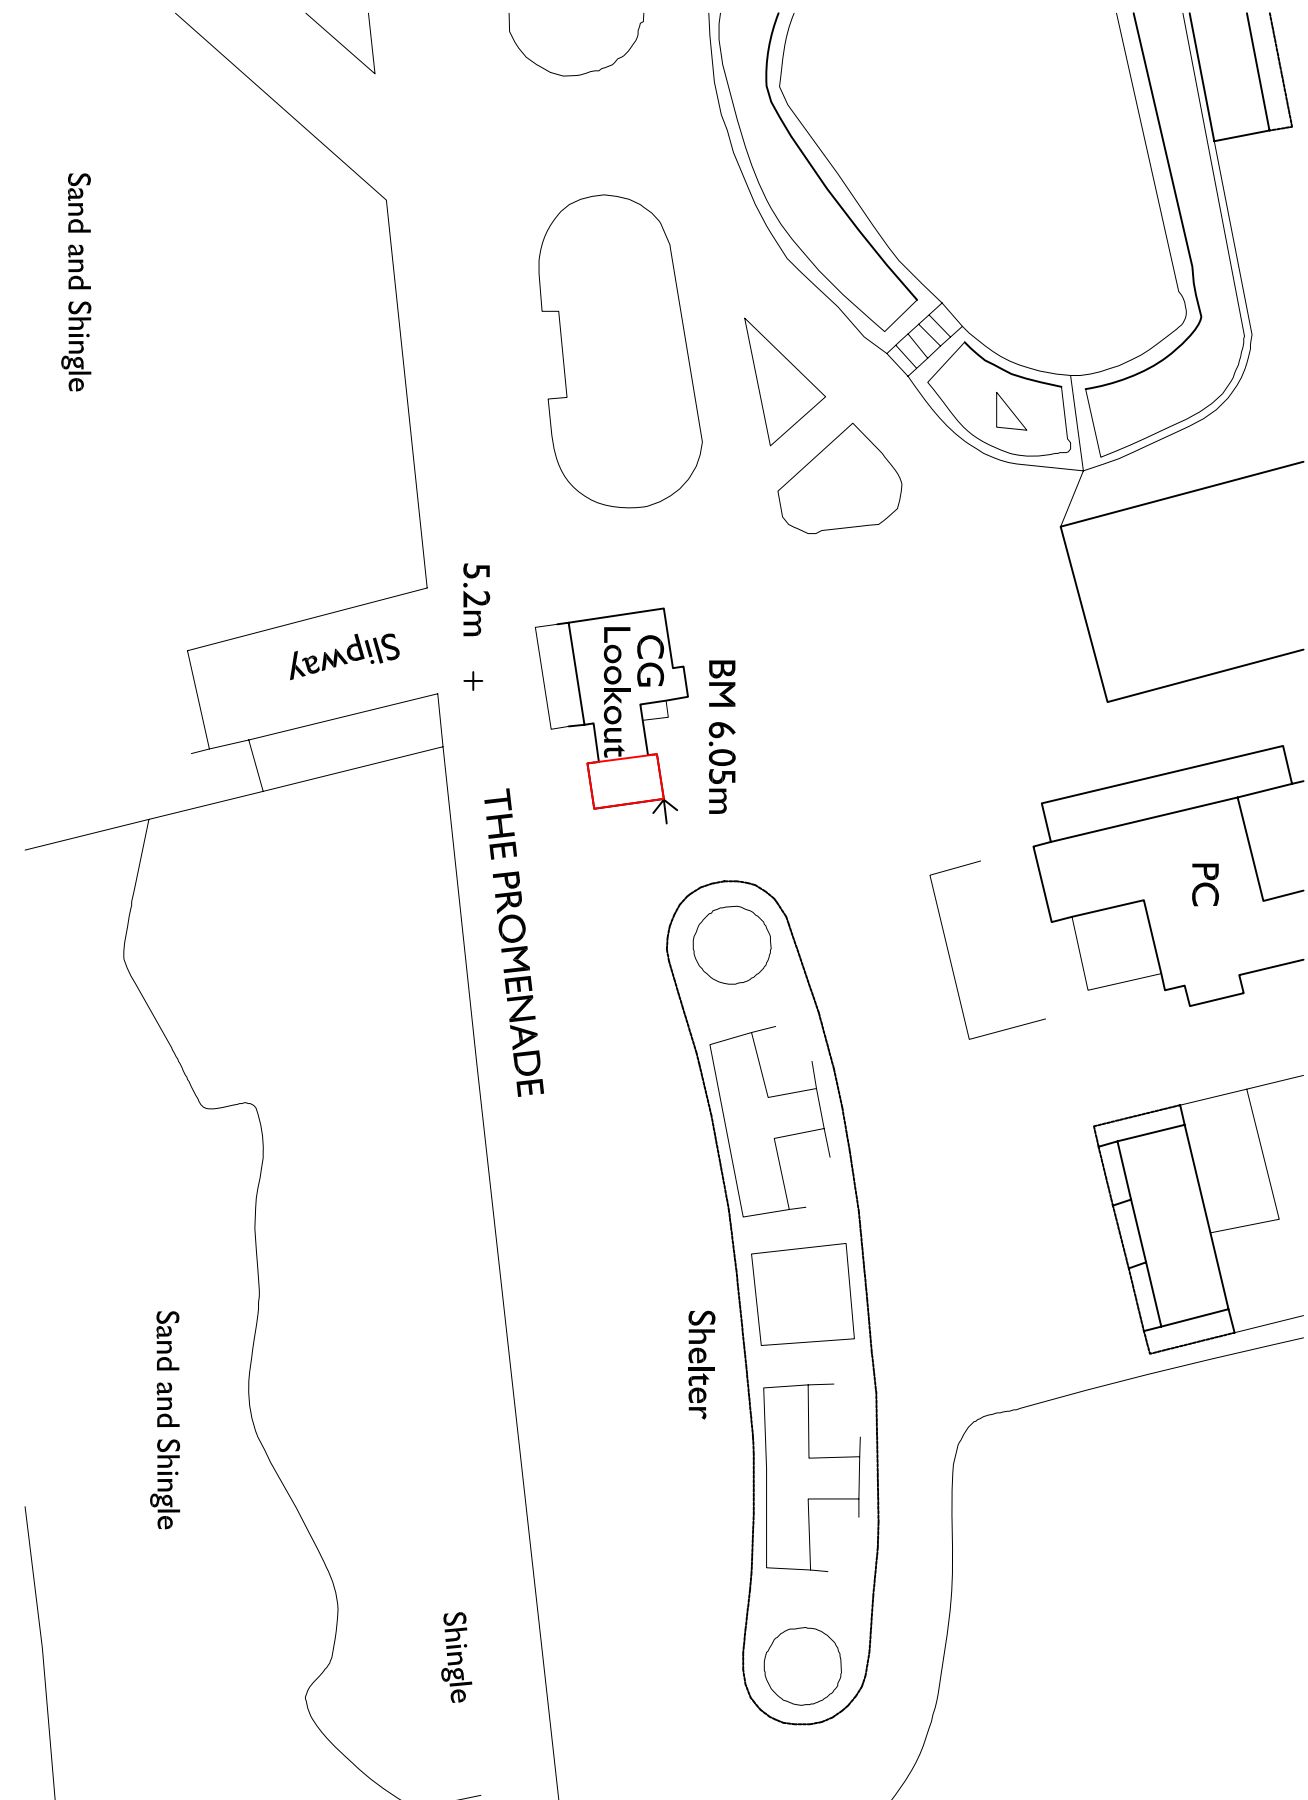



+L P Location plan and block plan - scale 1:500

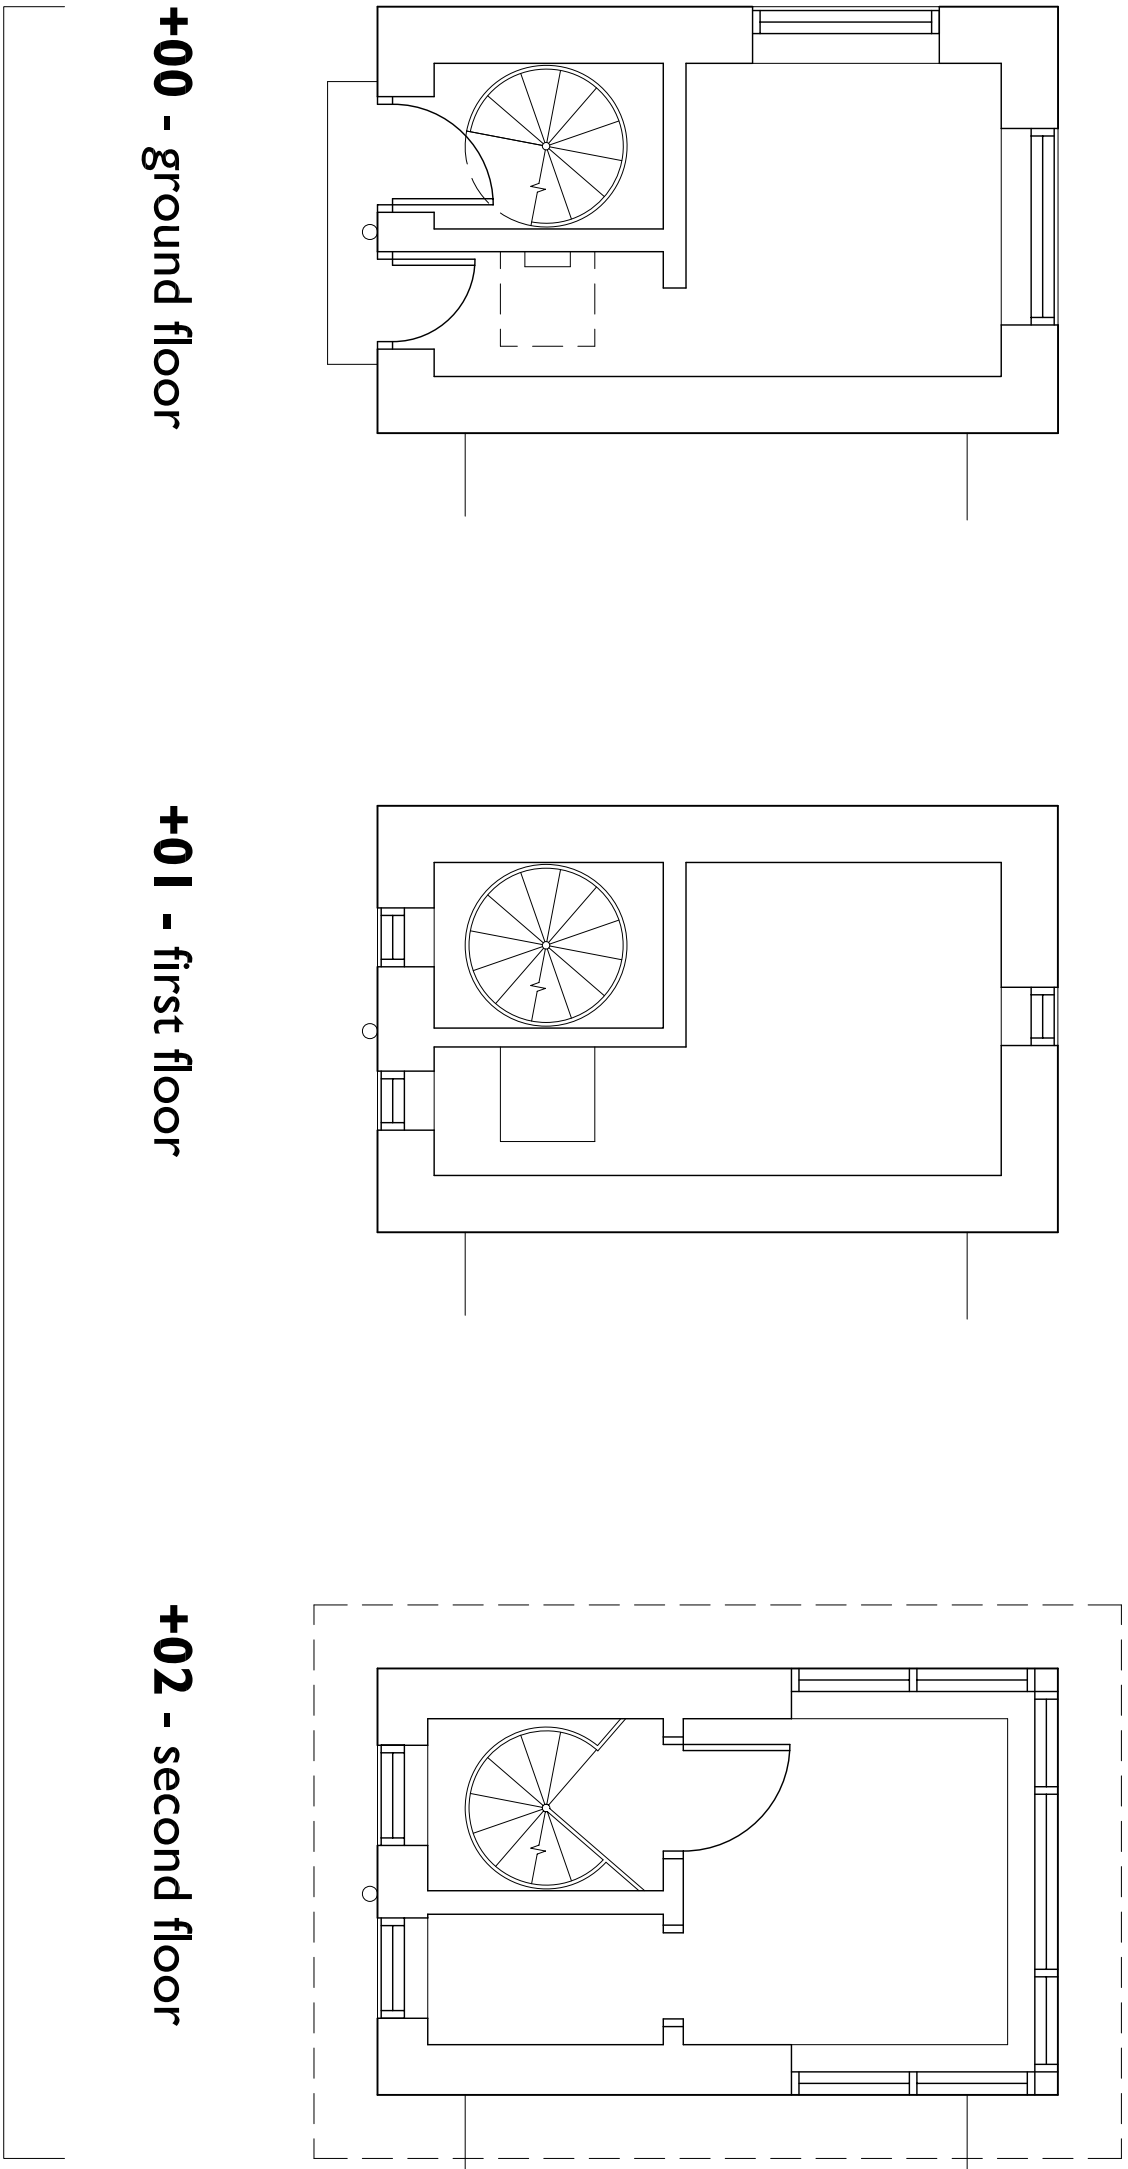

plans

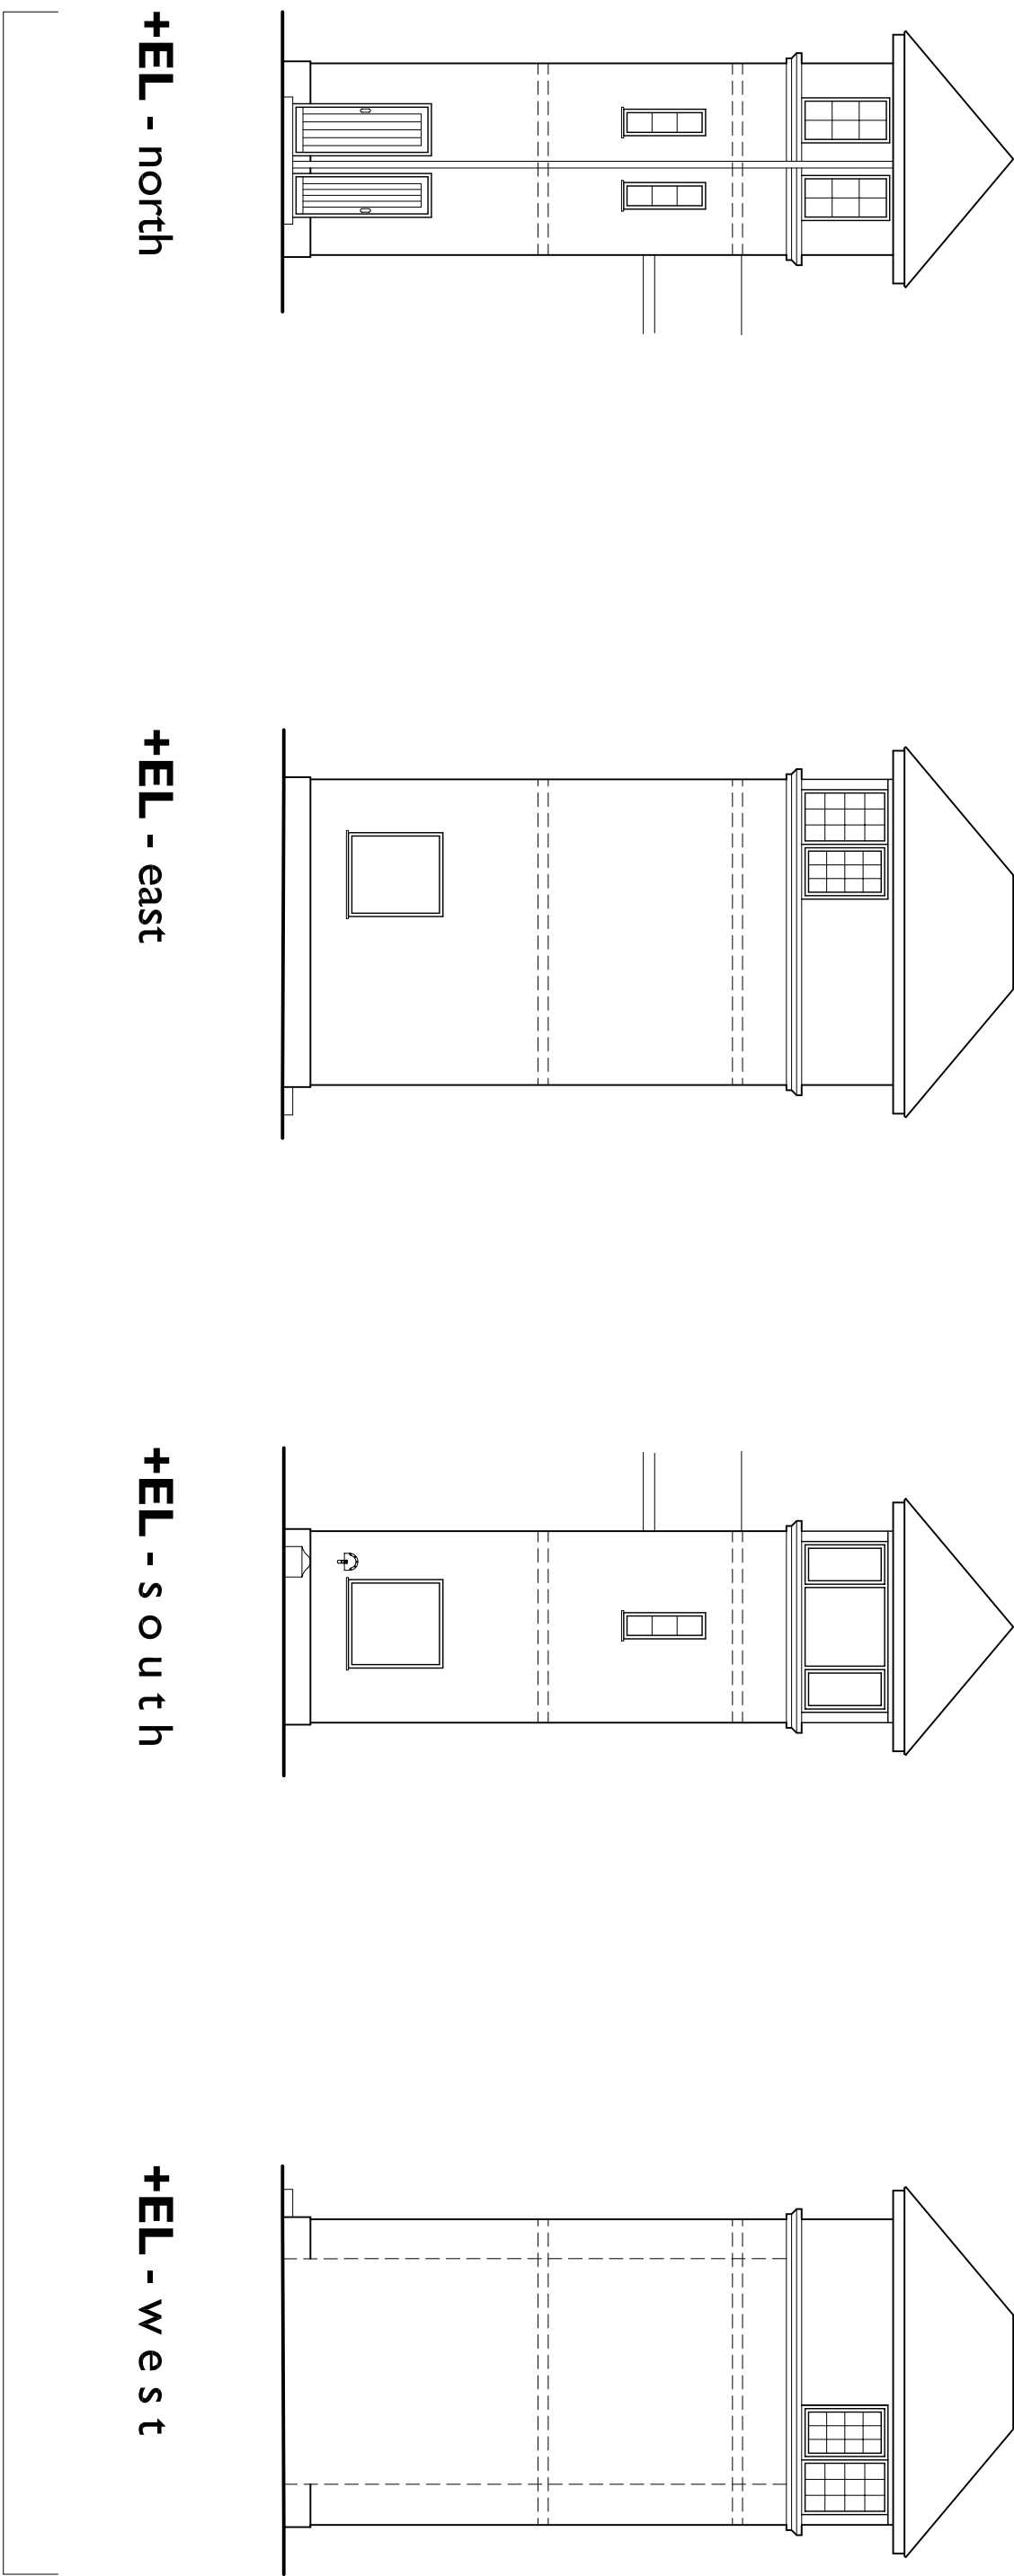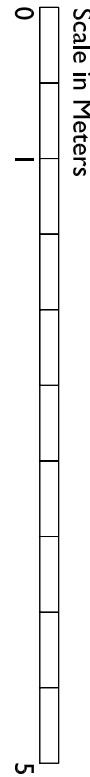


elevations

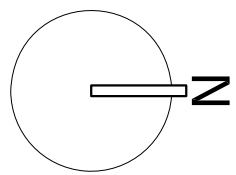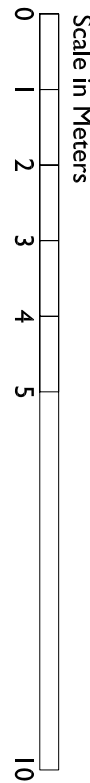

APPLICATION FOR DETAILED PLANNING CONSENT

REVISION

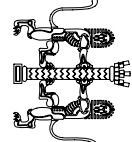

Liam Russell Architects

architecture and development

