


STEEL TOILETS from Convenience Services Ltd

For more security sensitive applications CSL is able to offer the popular steel toilets and showers manufactured by CONTAINEX. These are available in several configurations and sizes up to 20' x 8' and feature cold rolled, welded steel frame construction with internal and external steel cladding and polyurethane insulation.

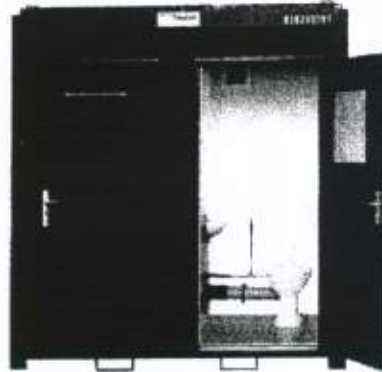


Internal Specifications:

	<u>8' WC Cabin</u>
WC with flushing cistern	2
Hand basin with 5 litre water heater	2
Metal mirror	2
Metal hooks	2
Extractor Fan	2
Anti-frost Heater	2
Toilet Roll Holder	2
25 Watt Ceiling lights	2
Pull cord light switches	2
Partition Wall	1

External Specifications:

Length	2400mm
Width	1400mm
Height	2540mm
Weight	570kg

Convenience Services Limited
 Phone 44 (0) 845 006 0737
 Fax 44 (0) 1635 298 548
www.toiletsforsale.co.uk

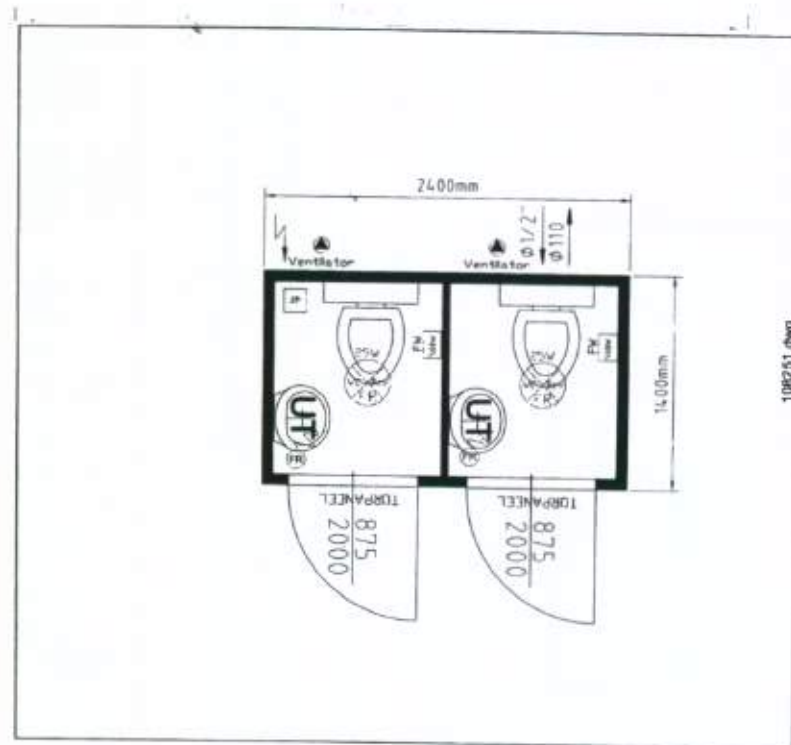

Modular building consisting of:
cabins: 1x08'
internal height:
colour: RAL 2010

electric: GB (230V/32A/3 poles)

internal finish: white

108251.dwg

CONTAINEX

drawing made by
bm
drawing date
17.03.2011 15:37

drawing no.
108251.dwg

Please confirm
and return it

date signature company stamp

Scale 1:50