


PROPOSED GROUND FLOOR PLAN:

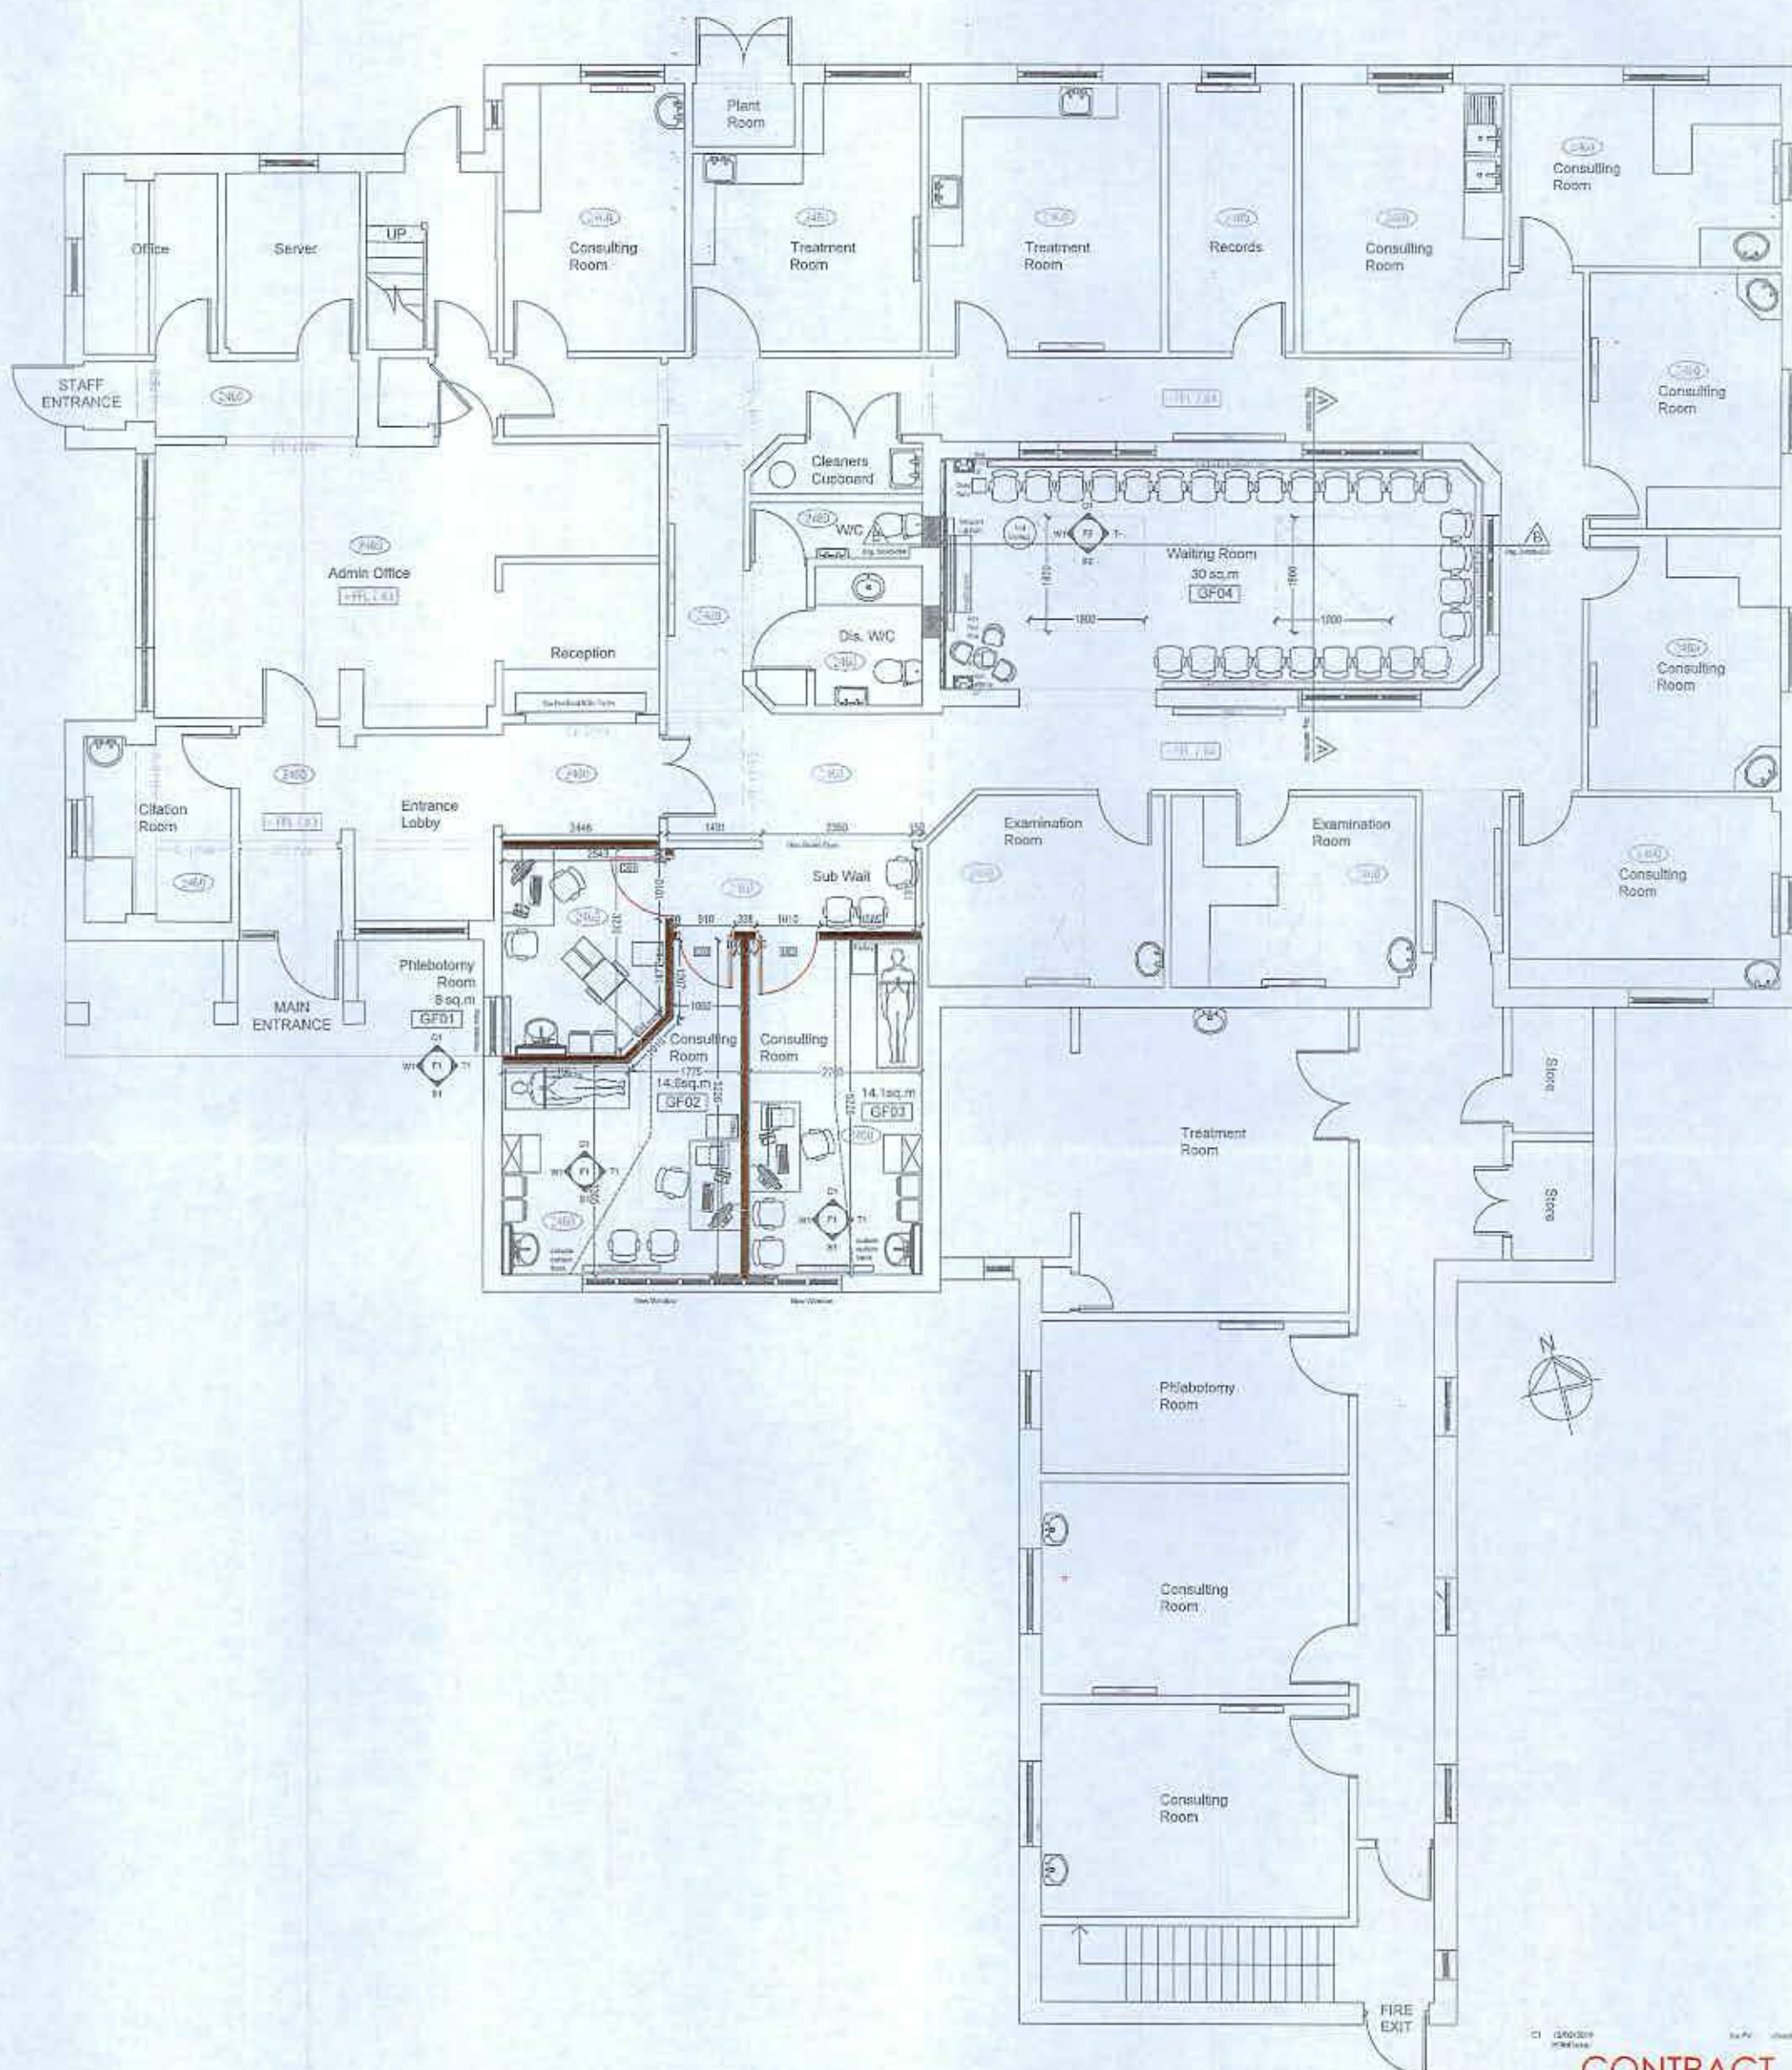

KEY TO CHARACTERS




CONTRACT



studio four
architects ltd

Tringale Estates, Worthington Park, Kewbury, SO51 0HE
 T: 01794 511255
 E: tr@trysta-ltd.co.uk
www.trysta-ltd.co.uk


client: Park Surgery
Littlehampton

project: New Consulting Rooms &
Waiting Area

Proposed Ground Floor Plan

code	name	code	name	status
------	------	------	------	--------

Feb 19 1:50 A1 PV PA

100 m. 300 m. 500 m.

39020	200	G1
-------	-----	----