


BLOCK PLAN
1:500

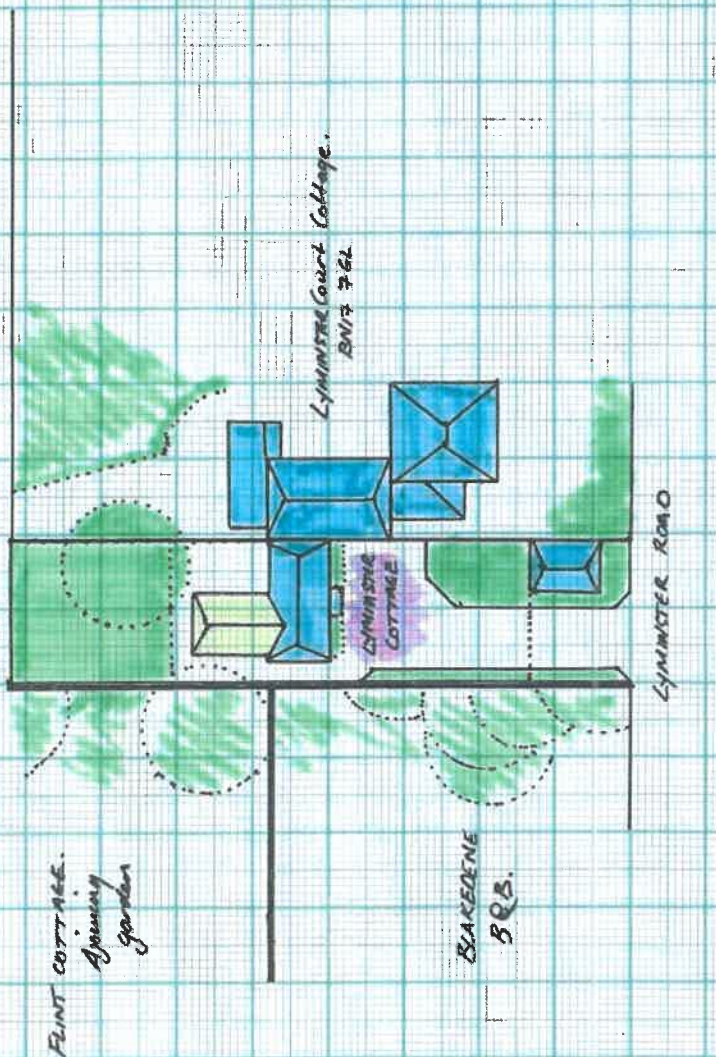

WAYFARERS



- = EXISTING BUILDINGS.
- = PROPOSED EXTENSION.
- = EXISTING VEGETATION.

Proposed Extension 1.7 meters
from North Wall
Proposed Extension 3.3 meters
from South Wall