

SCHEMATIC  
DRAWING

COLOUR REFERENCE

- Body - Anthracite grey  
RAL 7016
- Fascia - Light grey  
RAL 7035

LEGEND

| CONSUMER UNIT                                          |  |
|--------------------------------------------------------|--|
| LIGHT Noncorrosive batten light (IP65)                 |  |
| LIGHT POINT - CAT II 2x36 WATTS                        |  |
| P.I.R. SENSOR FOR LIGHTS                               |  |
| UNDERSINK WATER HEATER                                 |  |
| ELECTRICAL INLET/OUTLET HIGH LEVEL                     |  |
| MECHANICAL EXTRACT FAN                                 |  |
| PULLCORD IN DDA WC                                     |  |
| COMBINED DDA ALARM<br>SOUNDER/LIGHT                    |  |
| COMBINED SMOKE/HEAT DETECTOR<br>AND FIRE ALARM SOUNDER |  |

- SCALE  
1:100 at A3

DELIVERY

- Lead Time:
- Delivery date:

APPROVED BY:

SIGNATURE:
















DATA:

PRODUCT NUMBER:  
CTX complex

CUSTOMER:  
Angling4 Education

DRAWING NUMBER:  
VERSION #2

DATA ISSUED:  
07/10/2025

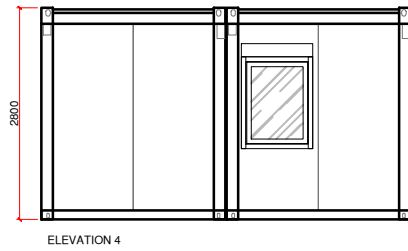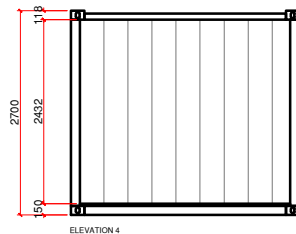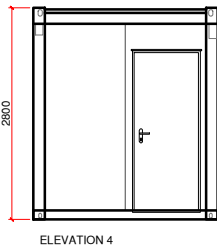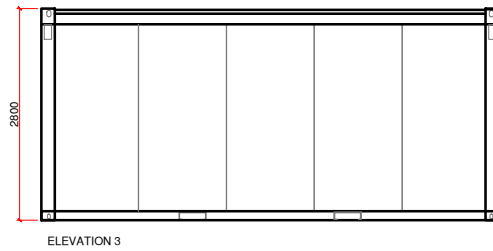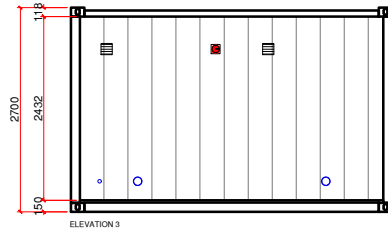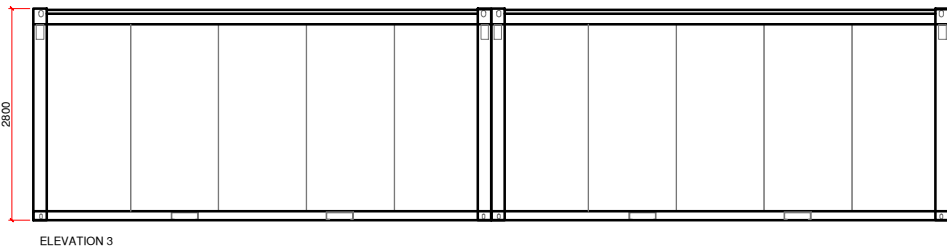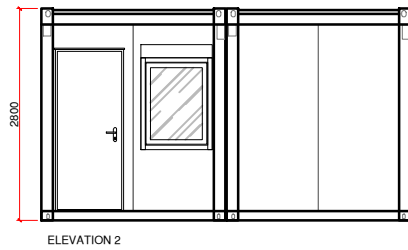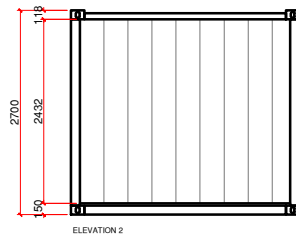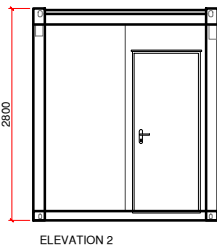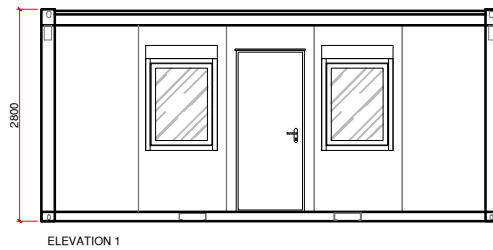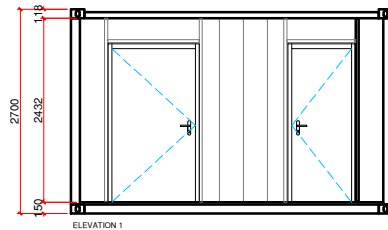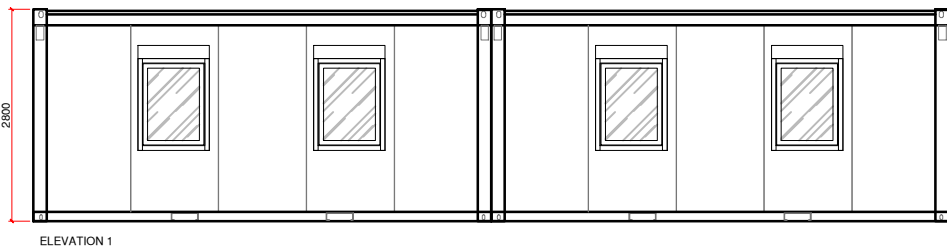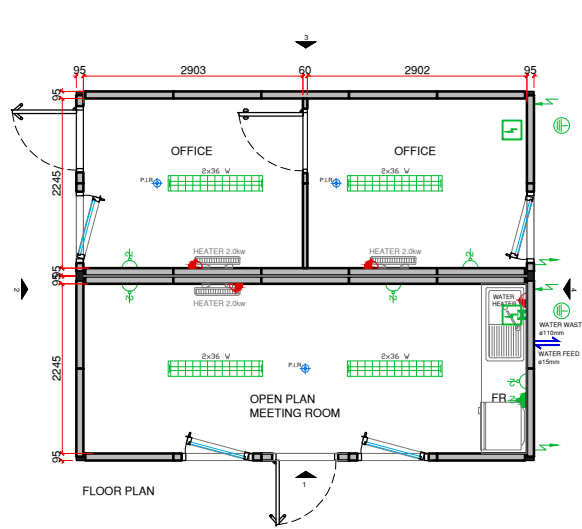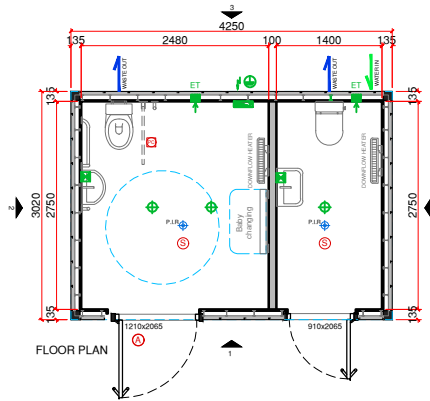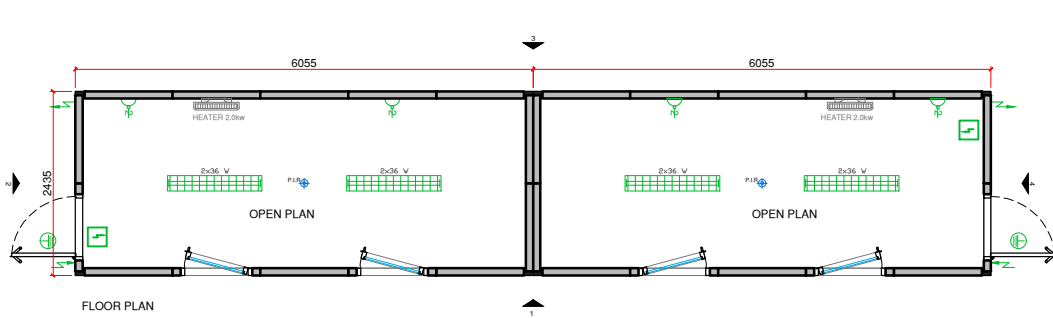

SCALE BAR 1:100



It is important to note that any alterations or modifications required subsequent to signing will be subject to a £500 + vat fee, which is intended to defray the expenses involved. Manufacturing activities will commence only upon the receipt of the approved and signed drawings. We appreciate your understanding and compliance with these procedural requirements, which are vital to ensuring the accuracy and efficiency of our project execution. This drawing remains the property of JC Portable Site Accommodation Ltd and may not be copied without prior consent. All dimension are indicative only. Not to scale.