


# BLOCK PLAN

1:500

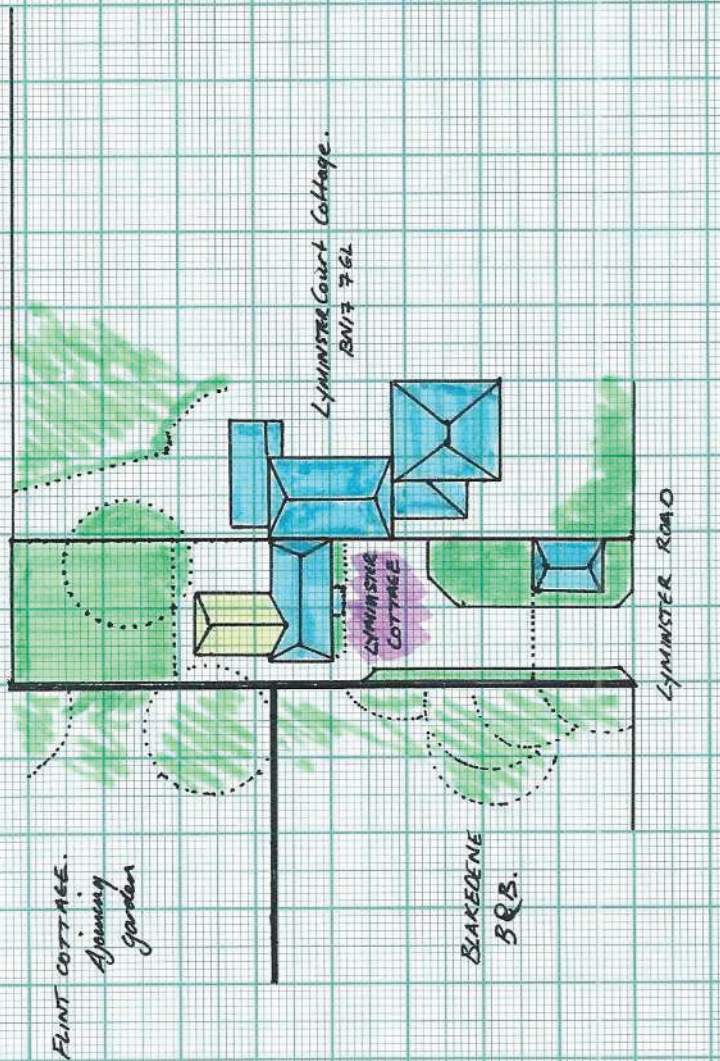

WAYFARERS.



- = EXISTING BUILDINGS.
- = PROPOSED EXTENSION.
- = EXISTING VEGETATION.

Proposed Extension 1.7 meters from North Wall  
Proposed Extension 3.3 meters from South Wall