


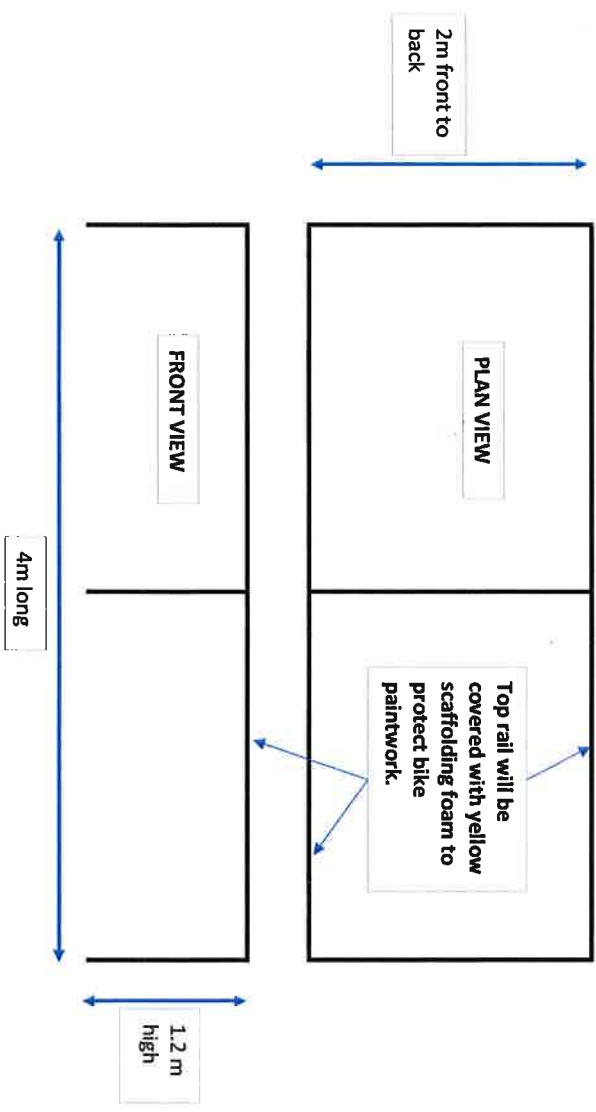

This racking design allows for a 1m walkway around it in the covered 6m x 4m space. It is estimated that 24 bikes min. will fit on front and rear rails. Extra bikes can be accommodated if the racking is extended at RH end. (They hook onto the rail by their saddles) Bikes can easily be cable locked to the scaffold tubing.

